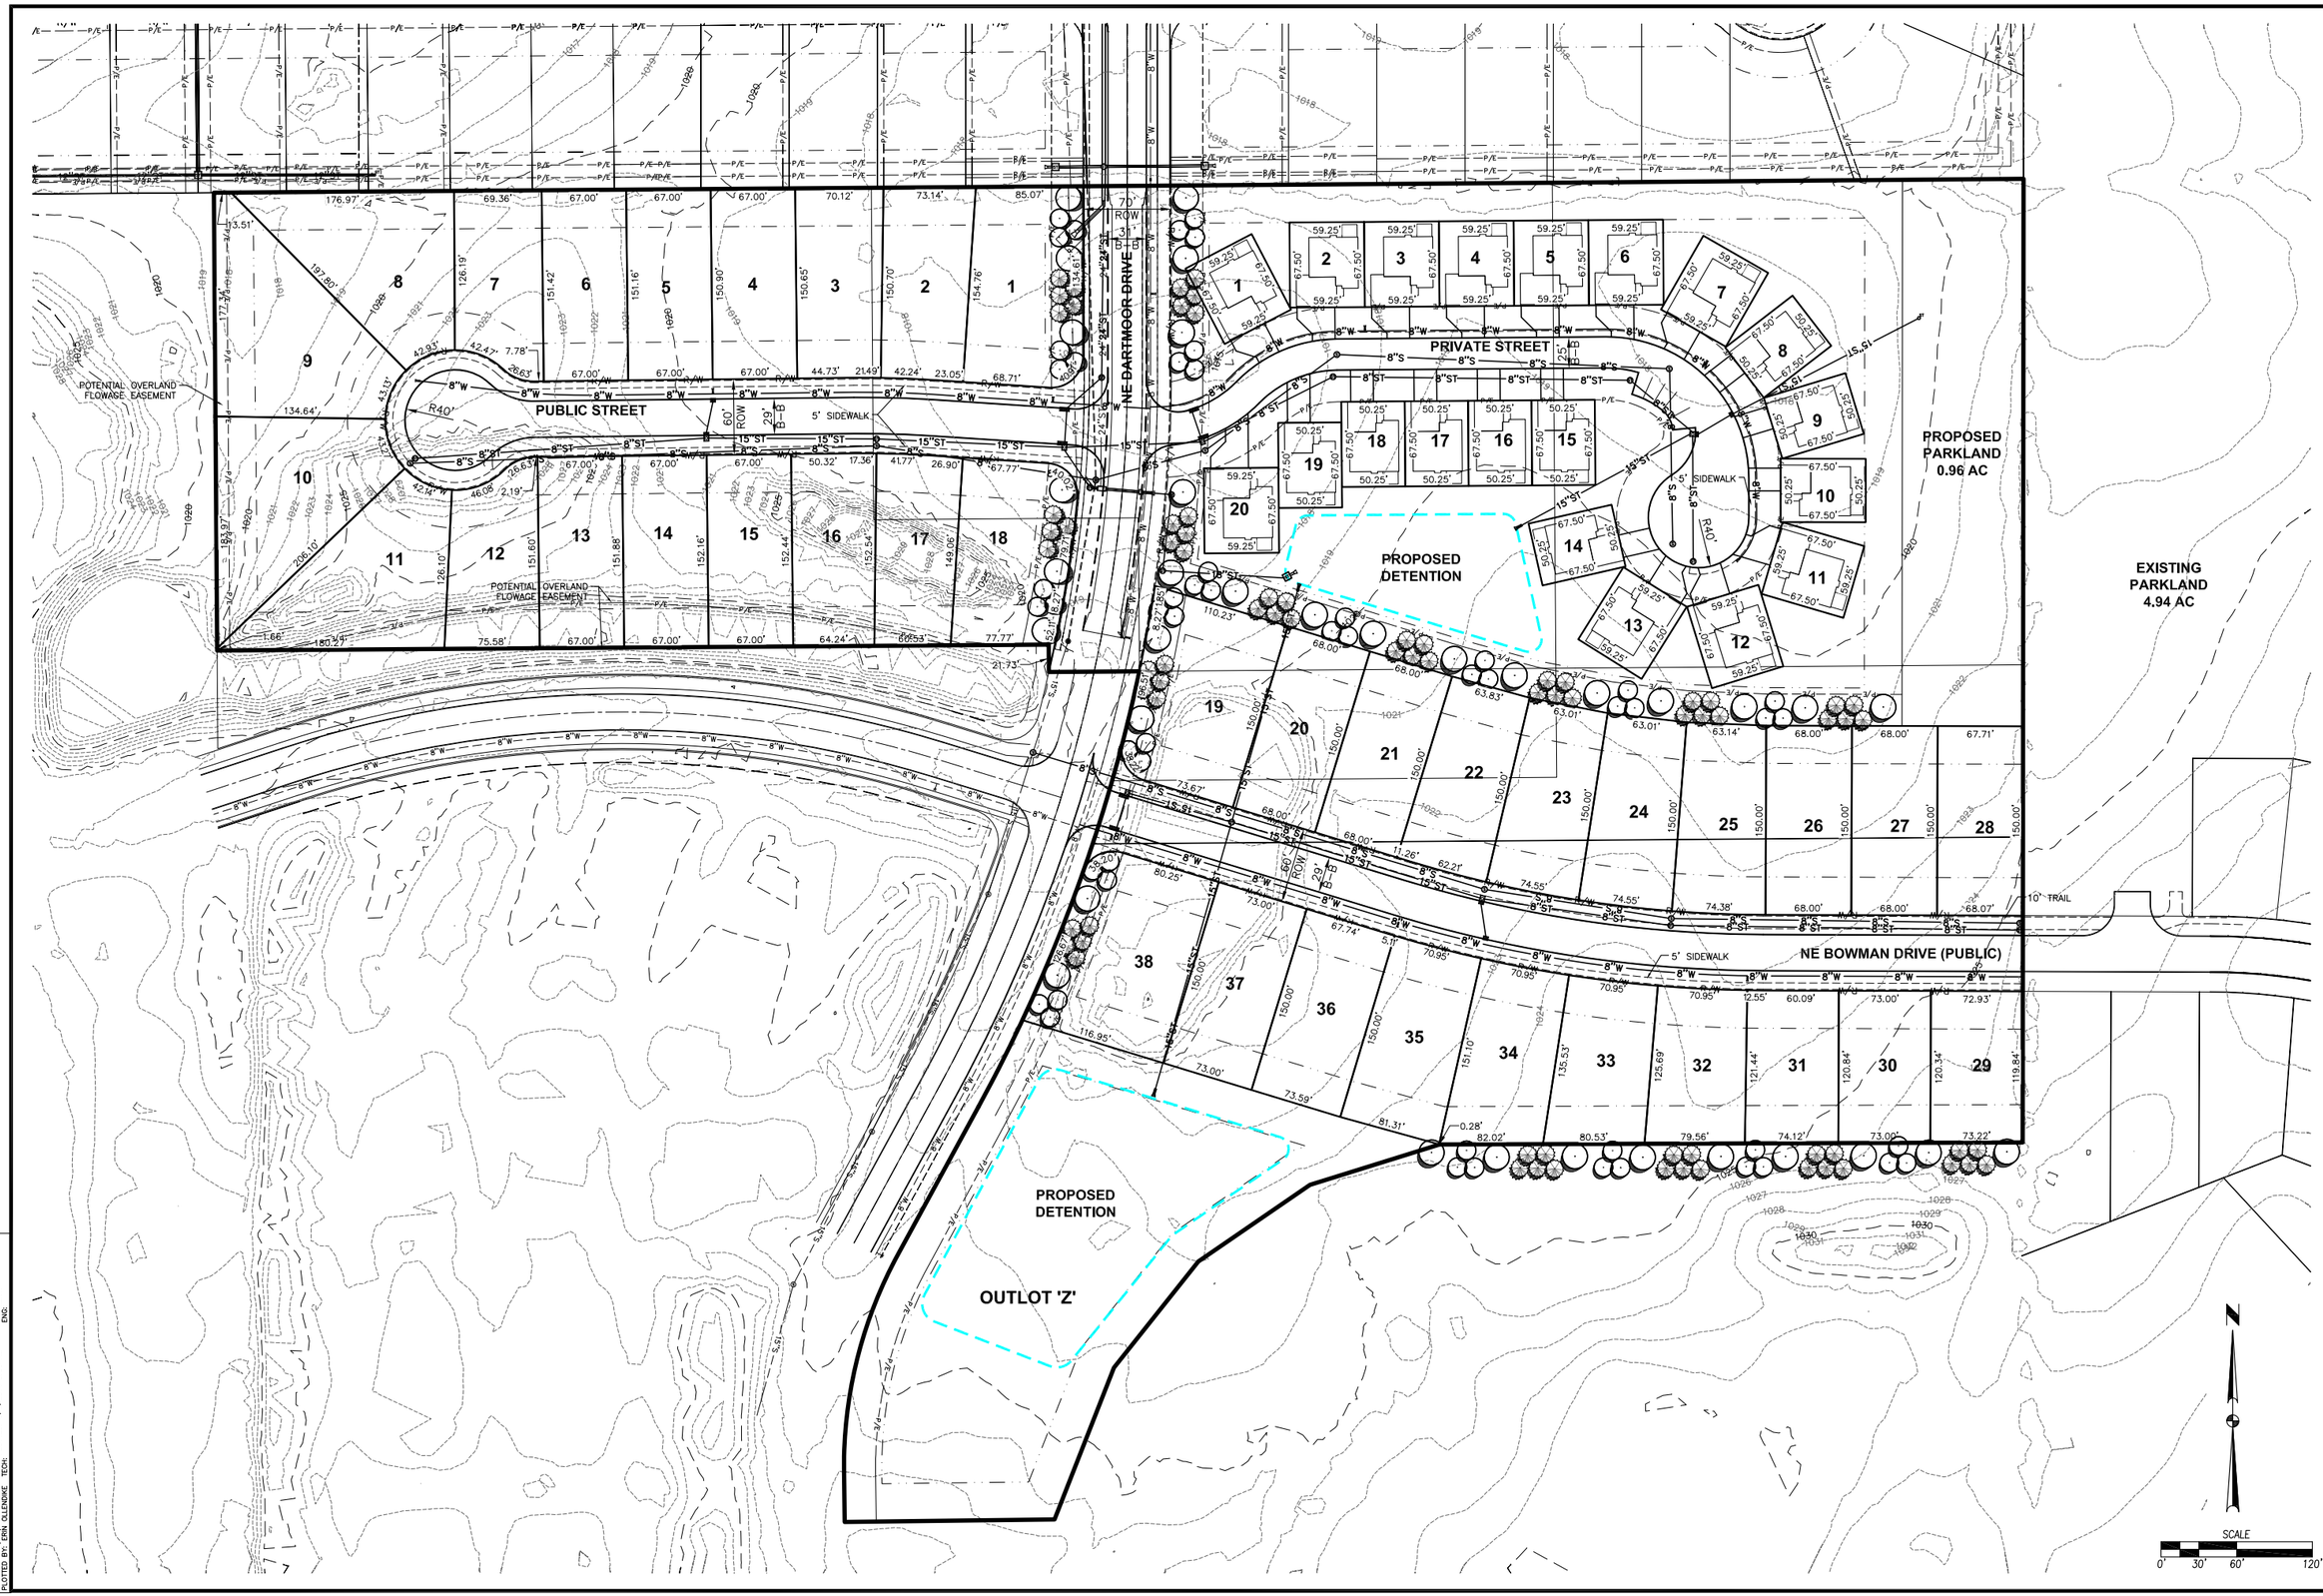

REVISIONS	DATE
THIRD SUBMITTAL	06/03/14
SECOND SUBMITTAL	05/21/14
FIRST SUBMITTAL	05/07/14

3405 S.E. CROSSROADS DRIVE, SUITE G
GRIMES, IOWA 50111
PHONE: (515) 369-4400 FAX: (515) 369-4410

ENGINEER: EKO | TECH:

CIVIL DESIGN ADVANTAGE

WAUKEE, IOWA

BROOKSIDE
CONCEPTUAL LAYOUT

1/1

1401.002

FILE: H:\2014\1401002\DWG\1401002-CONCEPT.DWG
PLOTTED BY: ERIN OLLENDIKE LAST PLOTTED: 6/12/2014 8:30 AM
COMMENT:
ENG:
TECH: