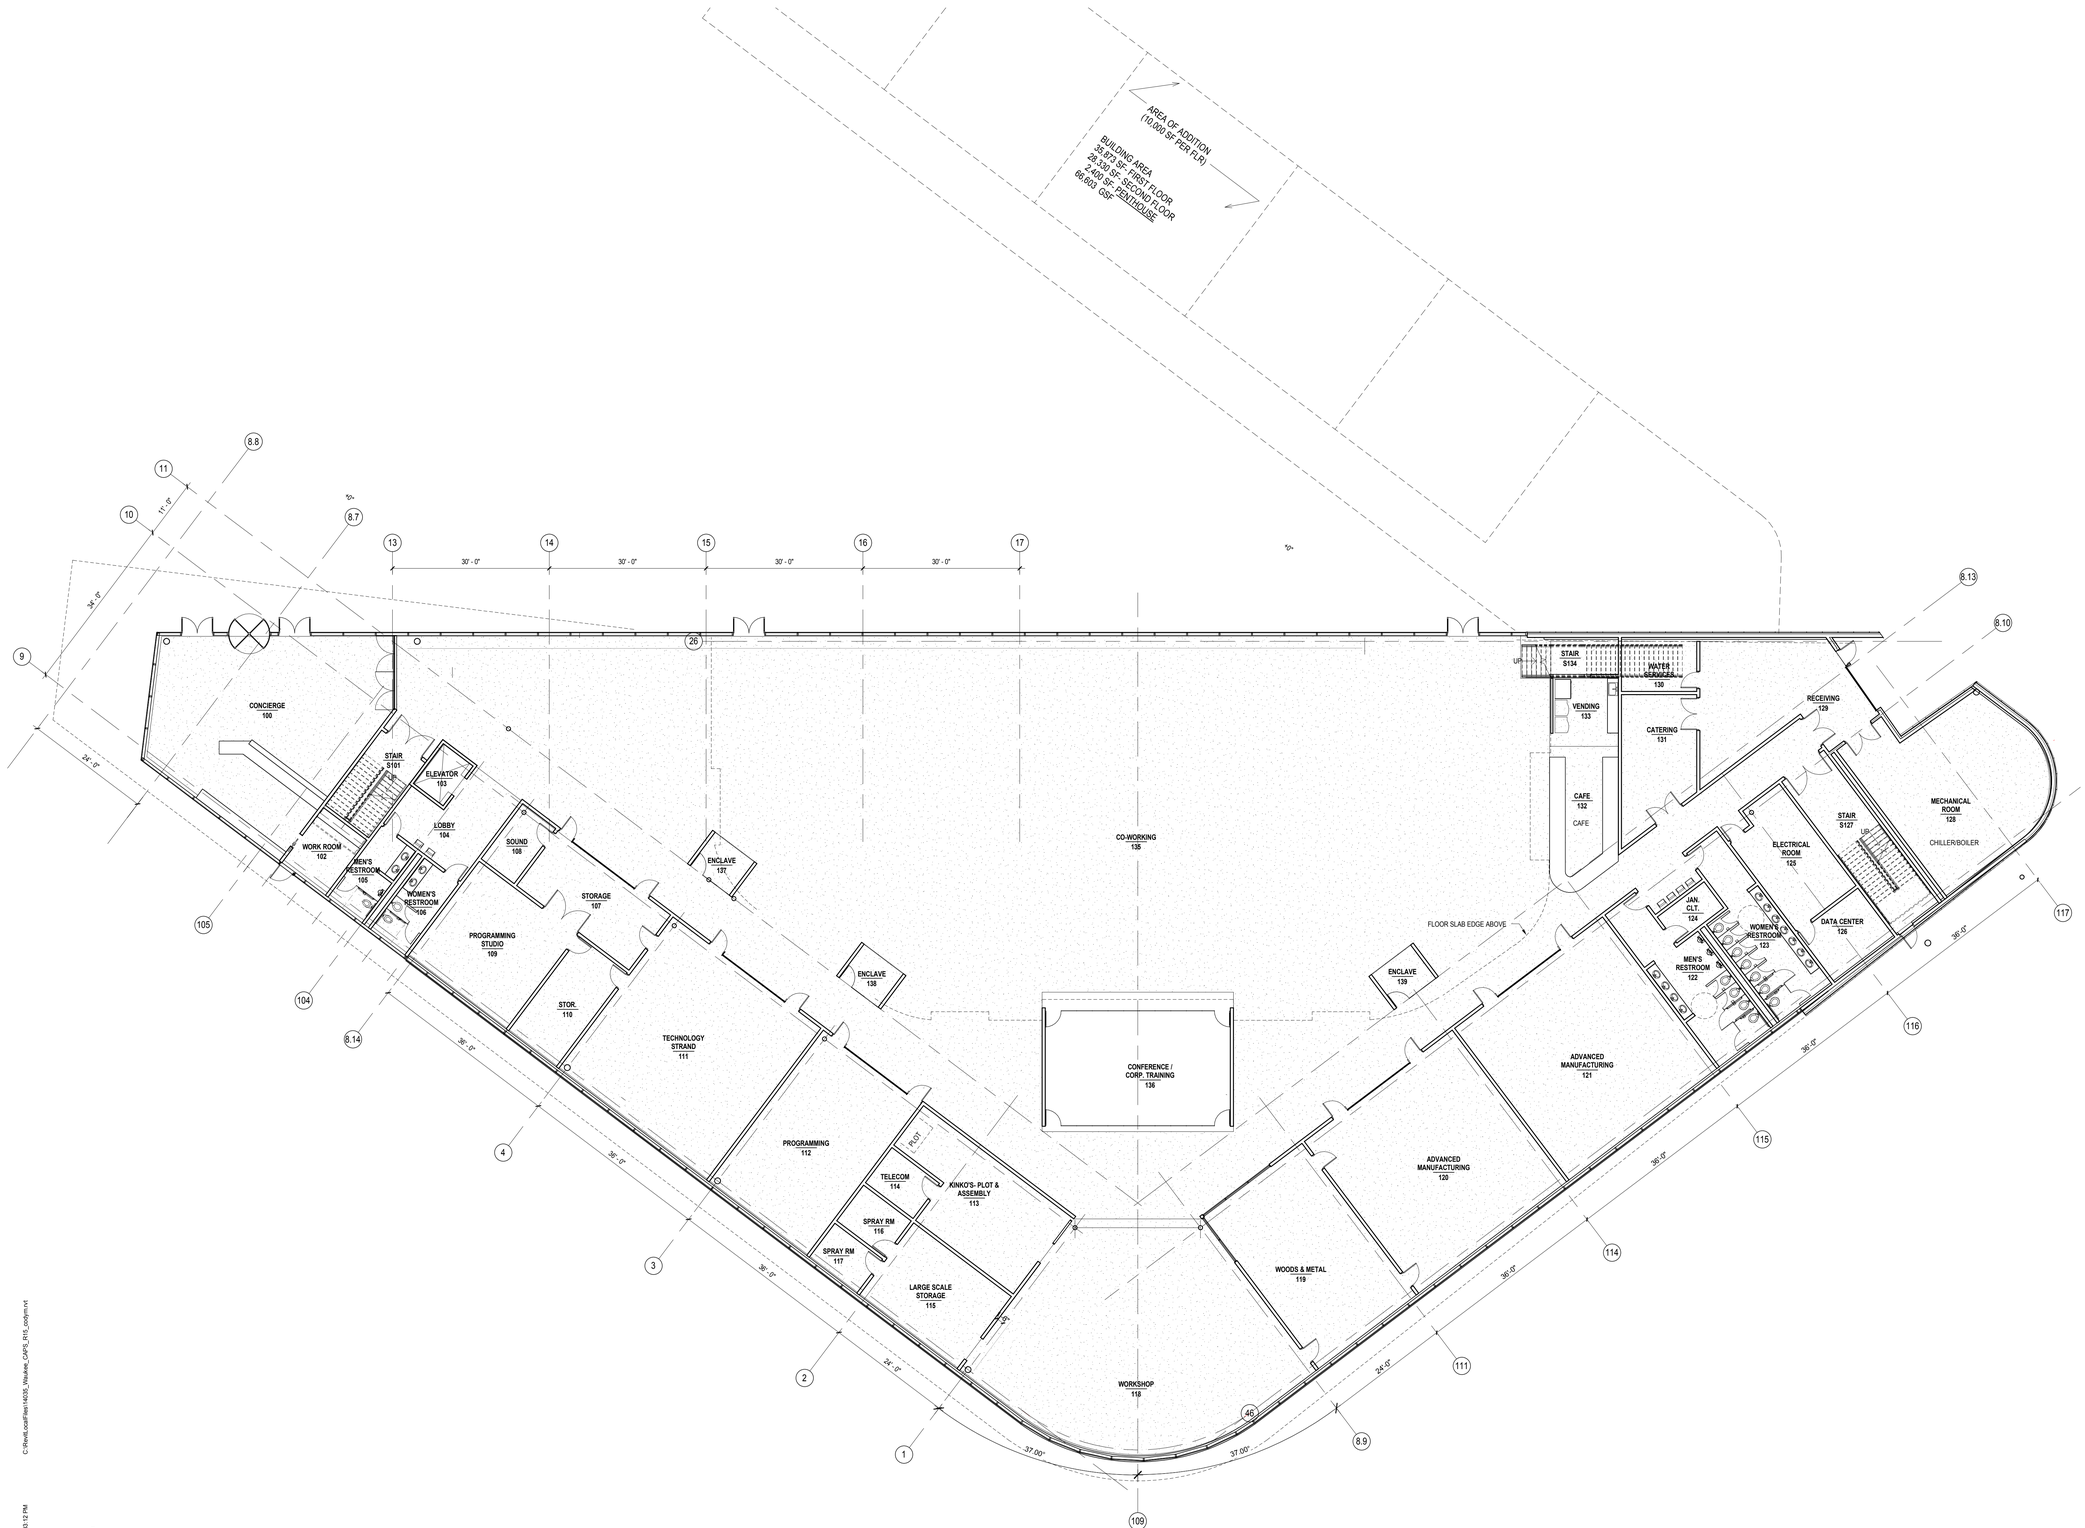

1 01 LEVEL PLAN - WORKING
3/32" = 1'-0"

NORTH

C:\Revit_cache\Files\14035_Waukee_CAPS_R15_cory.rvt

12/2/2014 3:33:12 PM

INVISION
PLANNING | ARCHITECTURE | INTERIORS

303 Watson Powell Jr. Way
Suite 200
Des Moines, Iowa 50309
515.633.2941
515.633.2942 Fax
www.invisionarch.com

CONSULTANT:

STRUCTURAL ENGINEER
JP-SE, LLC

MEP ENGINEER
DESIGN ENGINEERS

CIVIL ENGINEER
BISHOP ENGINEERING

REVISIONS:

Description	Date	No.

OWNER SIGN-OFF:

DATE NAME

WAUKEE COMMUNITY SCHOOL DISTRICT

WAUKEE CAPS

PROJECT NO:
14035

DATE:
02 DEC 2014

SHEET SET:
SCHEMATIC DESIGN
PRICING

SHEET NAME:
01 LEVEL PLAN - OVERALL

SHEET:
A1.10