GENERAL ELEVATION NOTES:

1. REFER TO ADDITIONAL NOTES AND REQUIREMENTS ON ALL OTHER DOCUMENTS, OTHER DISCIPLINES AND SPECIFICATIONS.

2. ALL HORIZONTAL TRANSITIONS BETWEEN DIFFERENT MATERIALS SHALL BE FLASHED CONTINUOUS FROM UP BEHIND TO UNDER UPPER MATERIAL AND EXTEND OVER TO EXTERIOR FACE OF LOWER MATERIAL.

3. ANY RETURNS OR BLIND ELEVATIONS NOT SHOWN SHALL BE SIMILAR IN MATERIAL AND MAKEUP TO ADJACENT CONDITIONS OR OTHER SIMILAR CONDITIONS.

4. INSTALL VERTICAL EXPANSION JOINT MINIMAL AT COLUMN/ GRID LINES AND AT THE HEAD OF DOOR JAMBS/OPENINGS OR AS OTHERWISE NOTED OR WHERE REQUIRED PER STANDARD MATERIAL PRACTICE TO REDUCE STRESS CRACKING. NO CONTROL JOINT/ EXPANSION JOINT AT MAIN STRUCTURAL BEARING, KEEP AWAY 2'-6" MIN.

5 CAULK & SEAL ALL TRANSITION-CONTROL-EXPANSION AT ALL EXTERIOR MATERIALS.

6. INSULATE AND SEAL TO ENSURE ADEQUATE AIR INFILTRATION BARRIER AROUND ALL EXTERIOR PENETRATIONS TO PREVENT WATER AND SPRINKLER PIPE FREEZING.

7. ADDRESS SHALL BE PROVIDED ON STREET SIDE OF BUILDING AND ON MONUMENT SIGN. NUMBERS A MINIMUM 5 INCH CONTRASTING COLOR NUMBERS WITH MINIMUM 1/2" STROKE.

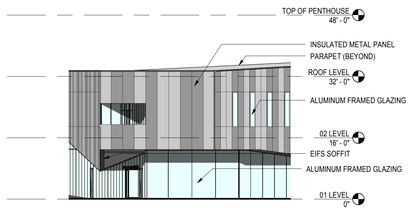

4 MAIN ENTRY ELEVATION
1/16" = 1'-0"

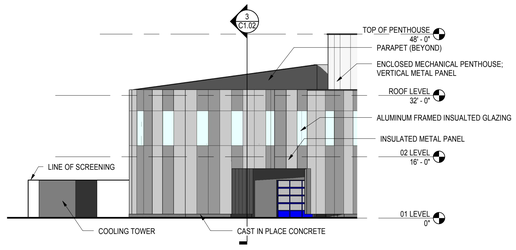

5 DELIVERY ELEVATION
1/16" = 1'-0"

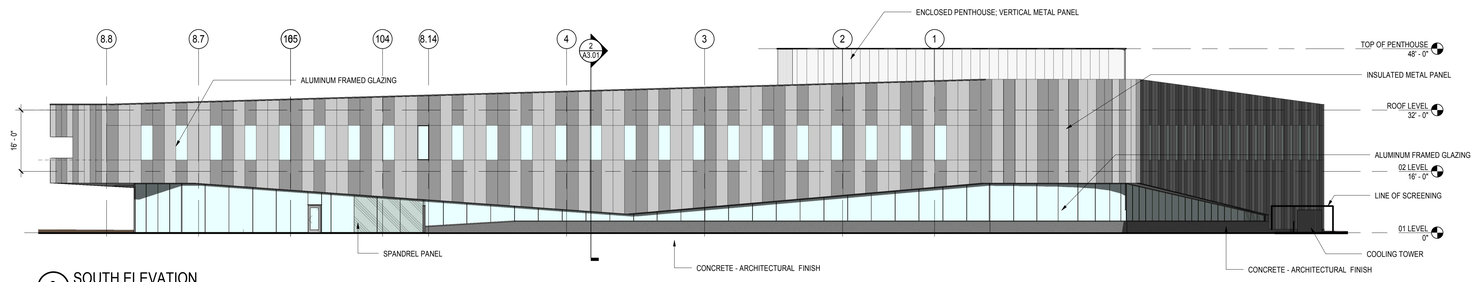

3 SOUTH ELEVATION
1/16" = 1'-0"

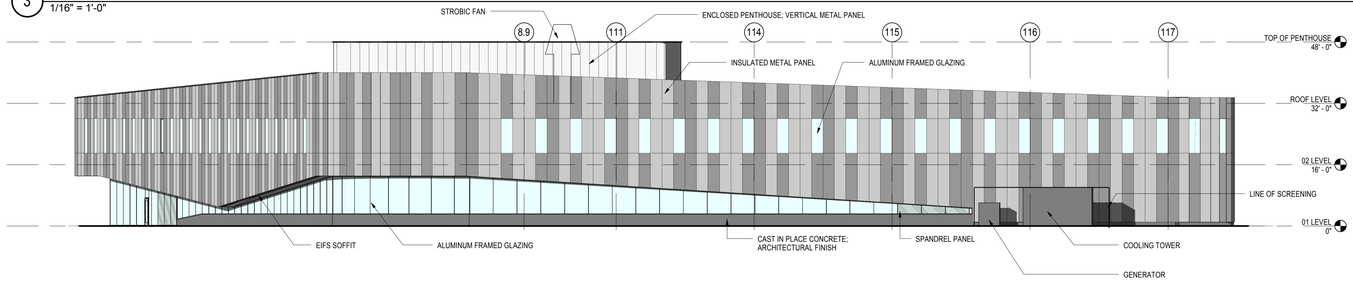

2 EAST ELEVATION
1/16" = 1'-0"

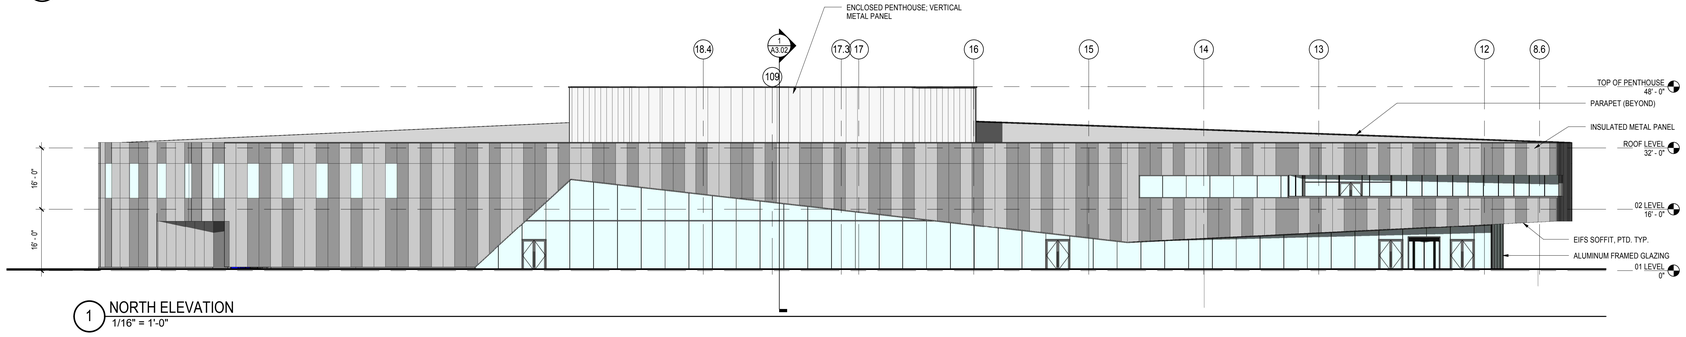

1 NORTH ELEVATION
1/16" = 1'-0"

INVISION
PLANNING | ARCHITECTURE | INTERIORS

303 Watson Powell Jr. Way
Suite 200
Des Moines, Iowa 50309
515.633.2941
515.633.2942 Fax
www.invisionarch.com

CONSULTANT:

STRUCTURAL ENGINEER
JP-SE, LLC

MEP ENGINEER
DESIGN ENGINEERS

CIVIL ENGINEER
BISHOP ENGINEERING

REVISIONS:

Description	Date	No.

OWNER SIGN-OFF:

DATE	NAME

WAUKEE COMMUNITY SCHOOL DISTRICT

WAUKEE CAPS

PROJECT NO:
14035

DATE:
02 DEC 2014

SHEET SET:
SCHEMATIC DESIGN
PRICING

SHEET NAME:
EXTERIOR ELEVATIONS

SHEET:
A2.01

Copyright © 2014

C:\Users\laurae\Documents\14035_Waukee_CAPS_R15_laurae.rvt

12/2/2014 3:27:07 PM