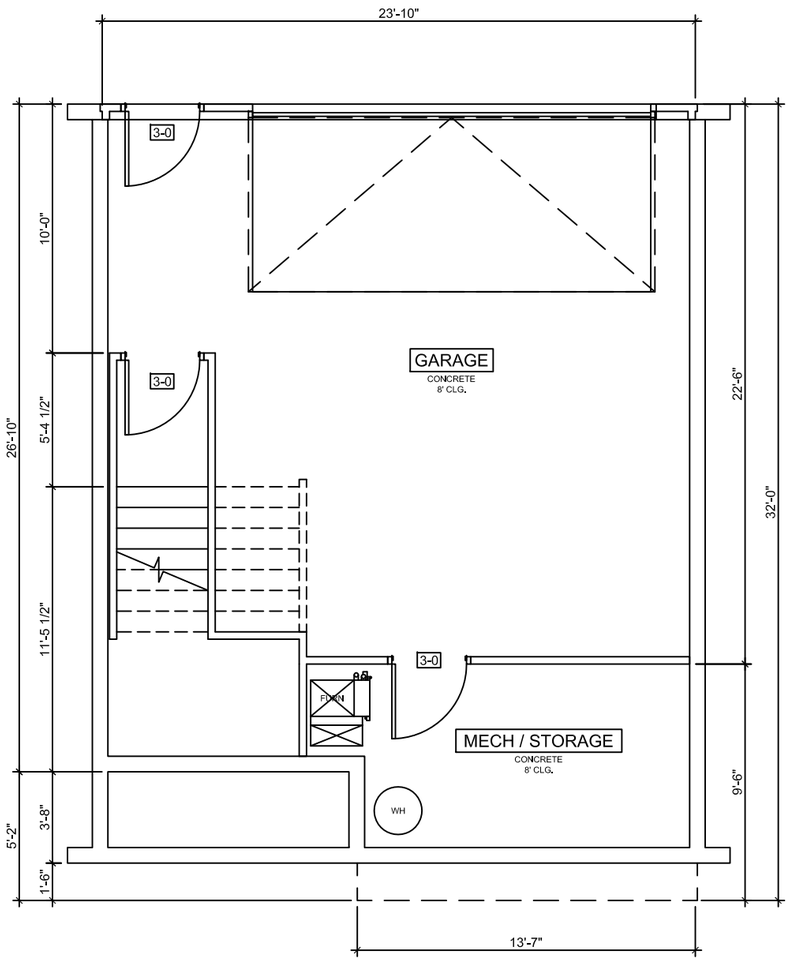

1 Lower Floor Plan
SCALE: 1/4"=1'-0" 23 Sq.Ft.

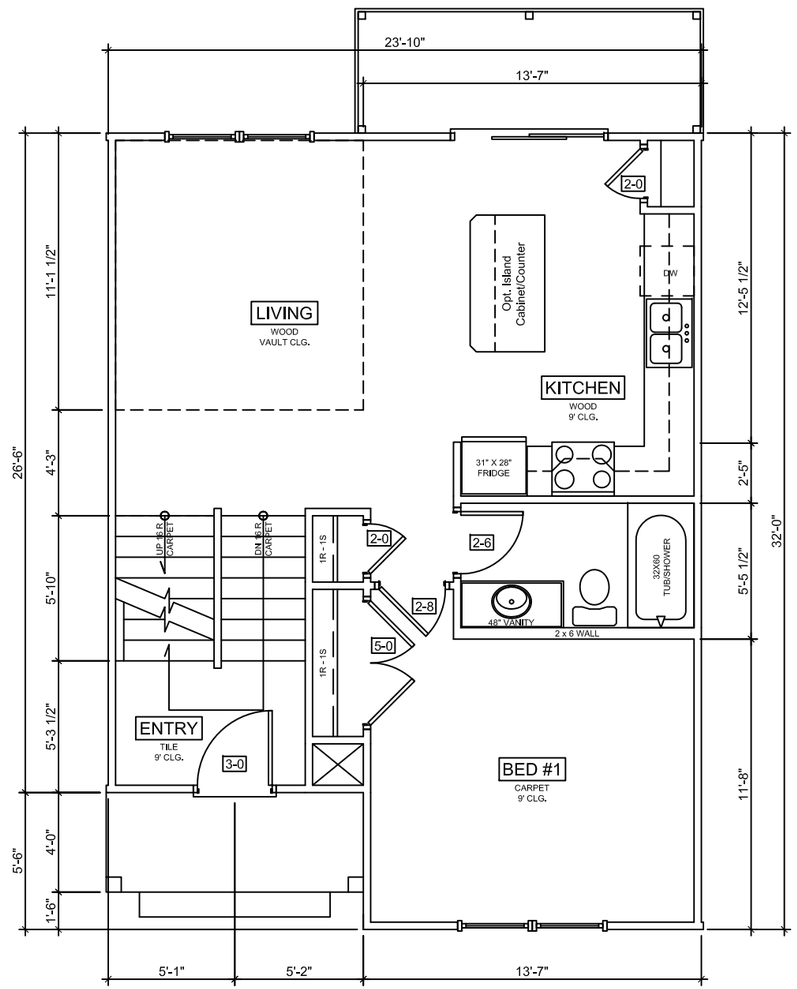

2 Main Floor Plan
SCALE: 1/4"=1'-0" 706 Sq.Ft.

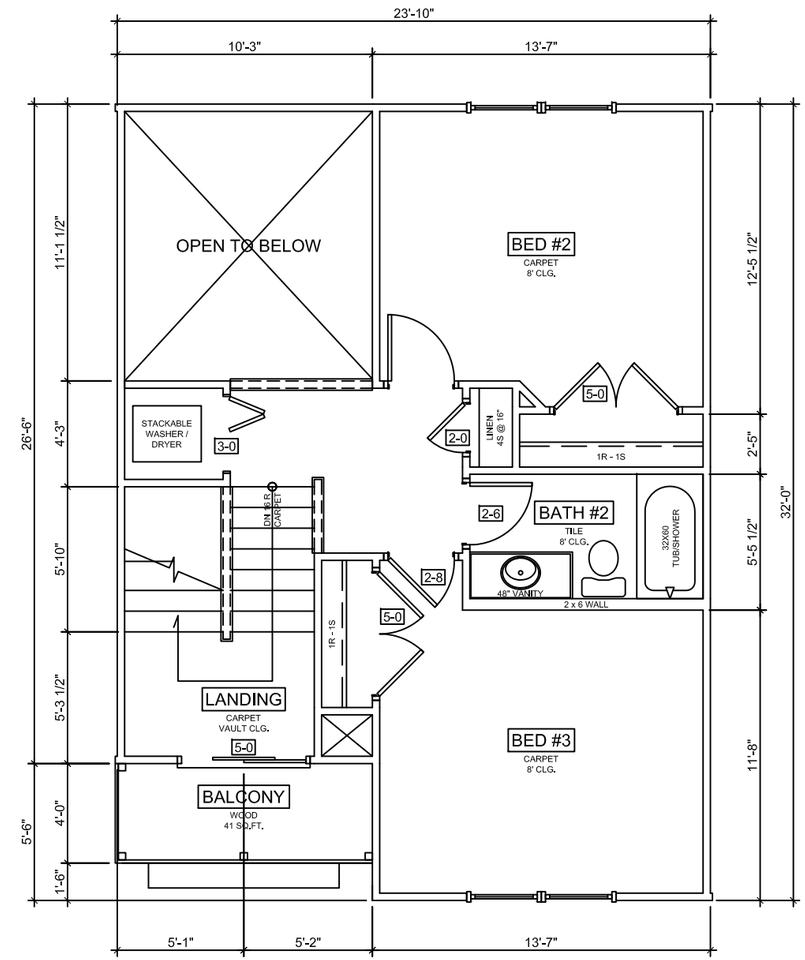

3 Upper Floor Plan
SCALE: 1/4"=1'-0" 592 Sq.Ft.

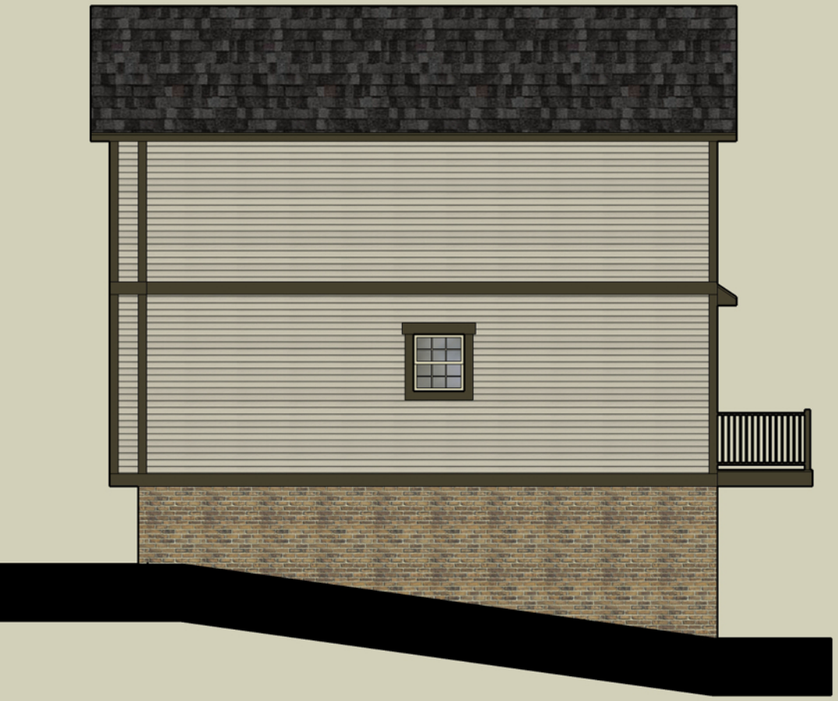

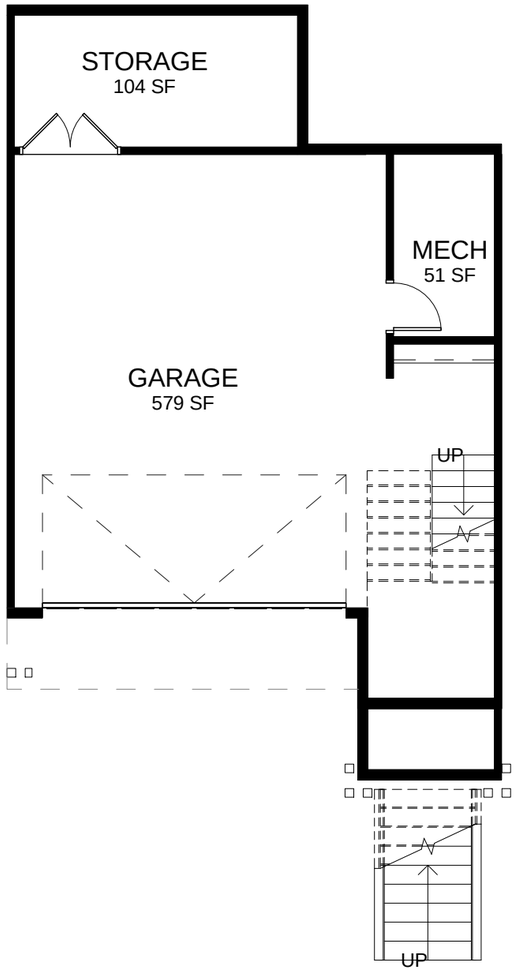

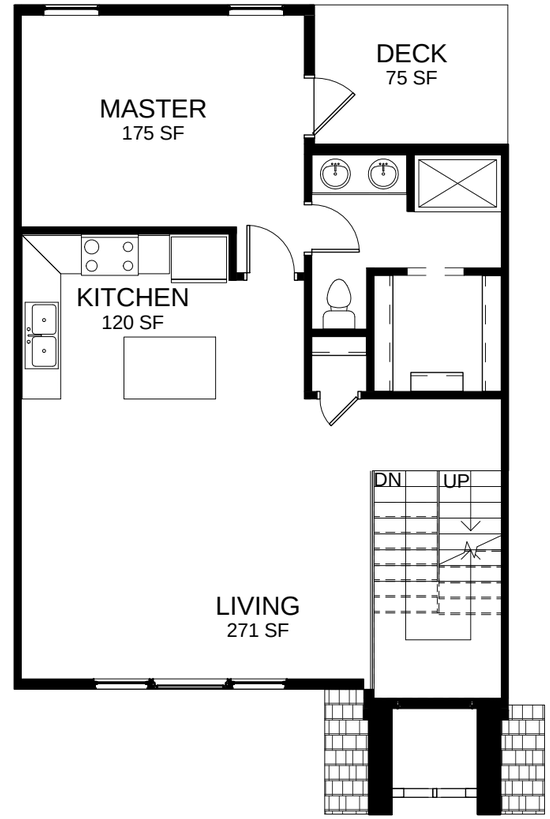

874 SF

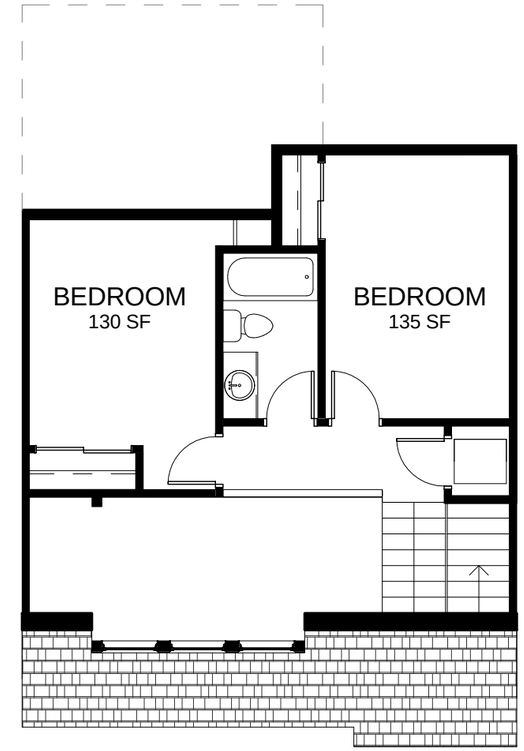

440 SF

ARCHITECTURAL CONSTRUCTION STRUCTURAL ENGINEERING

P.O. BOX 159 HUXLEY, IA 50124
p: 515.597.5457
f: 515.597.5461
WWW.JCORP.BIZ

KETTLESTONE | FLOOR PLANS
01/22/15

ARCHITECTURAL CONSTRUCTION STRUCTURAL ENGINEERING

P.O. BOX 159 HUXLEY, IA 50124
p: 515.597.5457
f: 515.597.5461
WWW.JCORP.BIZ

KETTLESTONE

ELEVATIONS
01/22/15

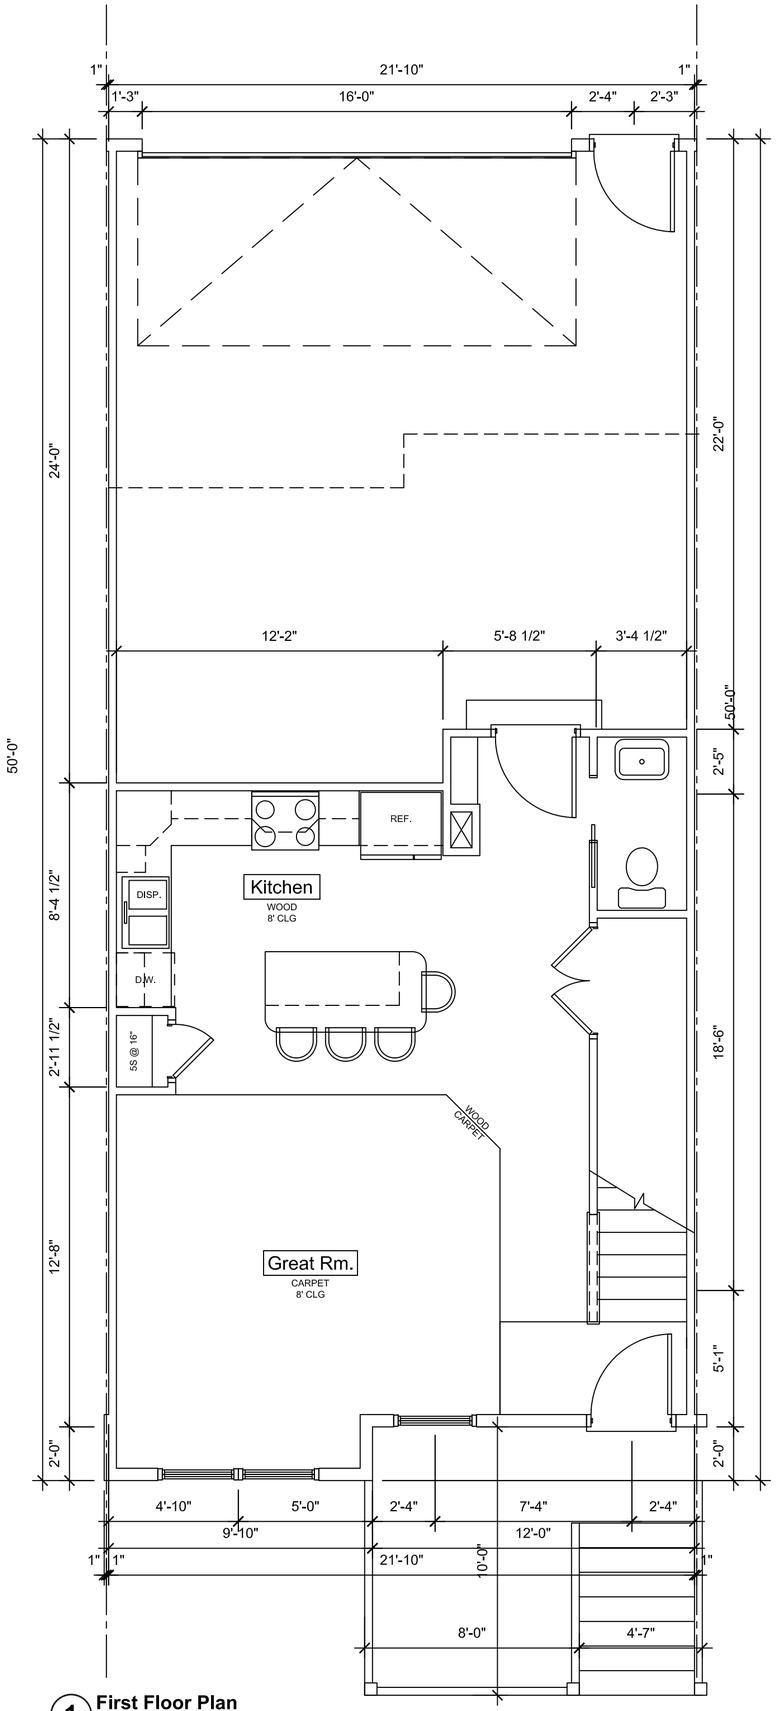

1 **First Floor Plan**
SCALE: 1/4"=1'-0" 566 Sq Ft

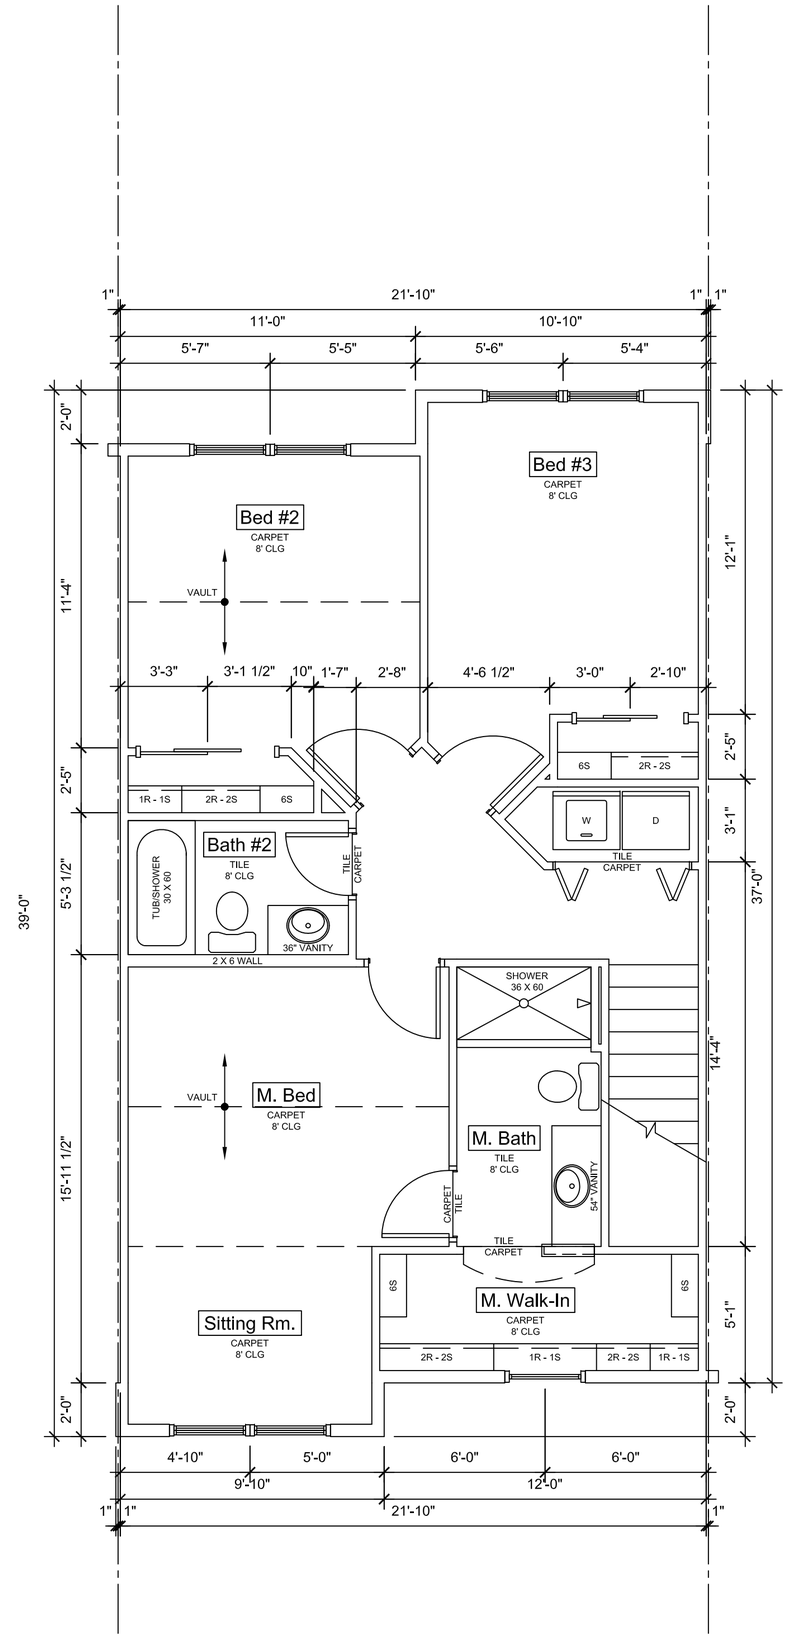

1 **Second Floor Plan**
SCALE: 1/4"=1'-0" 812 Sq Ft

ROOF BRG.
EL = 19'-9 1/4"
SECOND
EL = 11'-8 1/8"
FIRST
EL = 1'-4 1/4"

ROOF BRG.
EL = 19'-9 1/4"
SECOND
EL = 11'-8 1/8"
FIRST
EL = 1'-4 1/4"