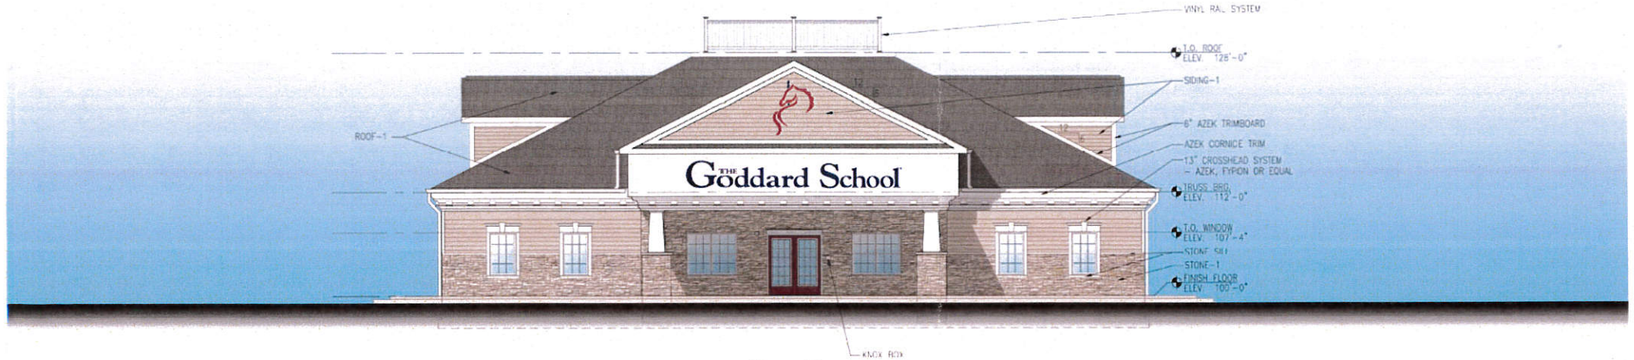

① EAST ELEVATION
1/8" = 1'-0"

② NORTH ELEVATION
1/8" = 1'-0"

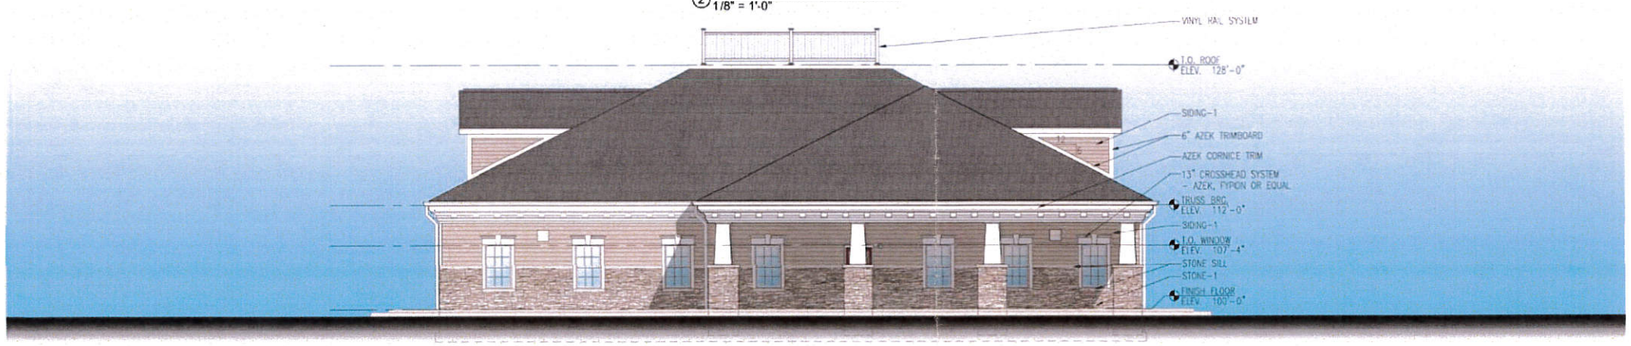

③ WEST ELEVATION
1/8" = 1'-0"

④ SOUTH ELEVATION
1/8" = 1'-0"

GENERAL EXT. ELEVATION NOTES

1. REFER TO ADDITIONAL NOTES AND REQUIREMENTS ON ALL OTHER DOCUMENTS AND OTHER DISCIPLINES DOCUMENTS.

2. ALL HORIZONTAL TRANSITIONS BETWEEN DIFFERENT MATERIALS SHALL BE FLASHED CONTINUOUS FROM UP BEHIND TO UNDER UPPER MATERIAL AND EXTEND OVER TO EXTERIOR FACE OF LOWER MATERIAL.

3. ANY HEIGHTS OR BLIND ELEVATIONS NOT SHOWN SHALL BE SIMILAR IN MATERIAL AND MAKEUP TO ADJACENT CONDITIONS OR OTHER SIMILAR CONDITIONS.

4. INSTALL VERTICAL EXPANSION JOINT MINIMAL AT COLUMN/GRID LINES AND AT THE HEAD OF DOOR JAMBS/OPENINGS OR AS OTHERWISE NOTED OR WHERE REQUIRED PER STANDARD MATERIAL PRACTICE TO REDUCE STRESS CRACKING. NO CONTROL JOINT/EXPANSION JOINT AT MAIN STRUCTURAL BEARING. KEEP AWAY 2'-6" MIN.

5. CAULK & SEAL ALL TRANSITION-CONTROL-EXPANSION AT ALL EXTERIOR MATERIALS.

6. INSULATE AND SEAL TO ENSURE ADEQUATE AIR INFILTRATION BARRIER AROUND ALL EXTERIOR PENETRATIONS TO PREVENT WATER AND SPRINKLER PIPE FREEZING.

7. ADDRESS SHALL BE PROVIDED ON STREET SIDE OF BUILDING AND ON MONUMENT SIGN. NUMBERS A MINIMUM 5 INCH CONTRASTING COLOR NUMBERS WITH MINIMUM 1/2" STROKE.

8. IF ANY SIGNAGE OR SIGN BASE IS SHOWN IT IS FOR REFERENCE ONLY. FINAL DESIGNS AND/OR ALLOWANCES SHALL BE DETERMINED WITH APPROVED SIGNAGE PERMIT(S).

EXTERIOR MATERIAL LEGEND

MAT. LABEL	MATERIAL DESCRIPTION MATERIAL SPECIFICATION INFORMATION
STONE-1	ARRISCRAFT EVEREST STONE - IVORY WHITE/HONEY BROWN/ LAUREL BARK BROWN - NATURAL MORTAR
ROOF-1	CLASS "A" ARCHITECTURAL ASPHALT ROOF; COLOR TBD
SIDING-1	FIBERCEMENT SIDING; COLOR TBD
WNDW-1	WOOD FRAMED WINDOW W/ TEMPERED INSULATED LOW-E GLAZING

H. METAL MAN DOORS & FRAMES: PAINTED TO MATCH ADJACENT WPANEL. COLOR
OVERHEAD PANEL DOORS: METAL PRE-FINISHED WHITE W/ CLEAR VIEWING WINDOWS
GUTTERS & DOWNSPOUTS: METAL PREFINISHED TO MATCH ADJACENT MATERIAL
FACIA & SOFFIT: METAL PREFINISHED TO MATCH ROOF COLOR
LOUVERS: METAL PRE-FINISHED TO MATCH ADJACENT METAL PANEL COLOR
LIGHT FIXTURES: PRE-FINISHED MEDIUM BRONZE HOUSINGS.
BOLLARDS: CONCRETE FILLED STEEL BOLLARDS PAINTED SAFETY YELLOW

simonson
simonson & associates architects LLC
1717 Ingersoll avenue suite 117 des moines ia 50309
phn 515 440 5626 www.simonsonassoc.com

This drawing has been prepared by, or under the Architect's direct supervision, and is the property of the Architect. It is protected as an instrument of service under Federal Law. Architect grants a licensed for use of the drawing, but no reproduction, sale, or other distribution of the contained herein without the Architect's written consent is prohibited by Law. Violators will be prosecuted to the full extent of the Law. ©2015 Copyright Simonson & Associates Architects, LLC

THE GODDARD SCHOOL
80 CAREFREE LANE
WAUKEE, IOWA

Issue / Revision	Date
ISSUED FOR CLIENT APPROVAL	07-27-2015
ISSUED FOR GSI APPROVAL	08-07-2015
ISSUED FOR CITY SUBMITTAL	08-18-2015

Job No. 15050
Proj. Mgr SP

Sheet Title
EXTERIOR ELEVATIONS

Sheet No
A2