WAUKEE TRANSPORTATION CENTER
CONCEPT PLAN G

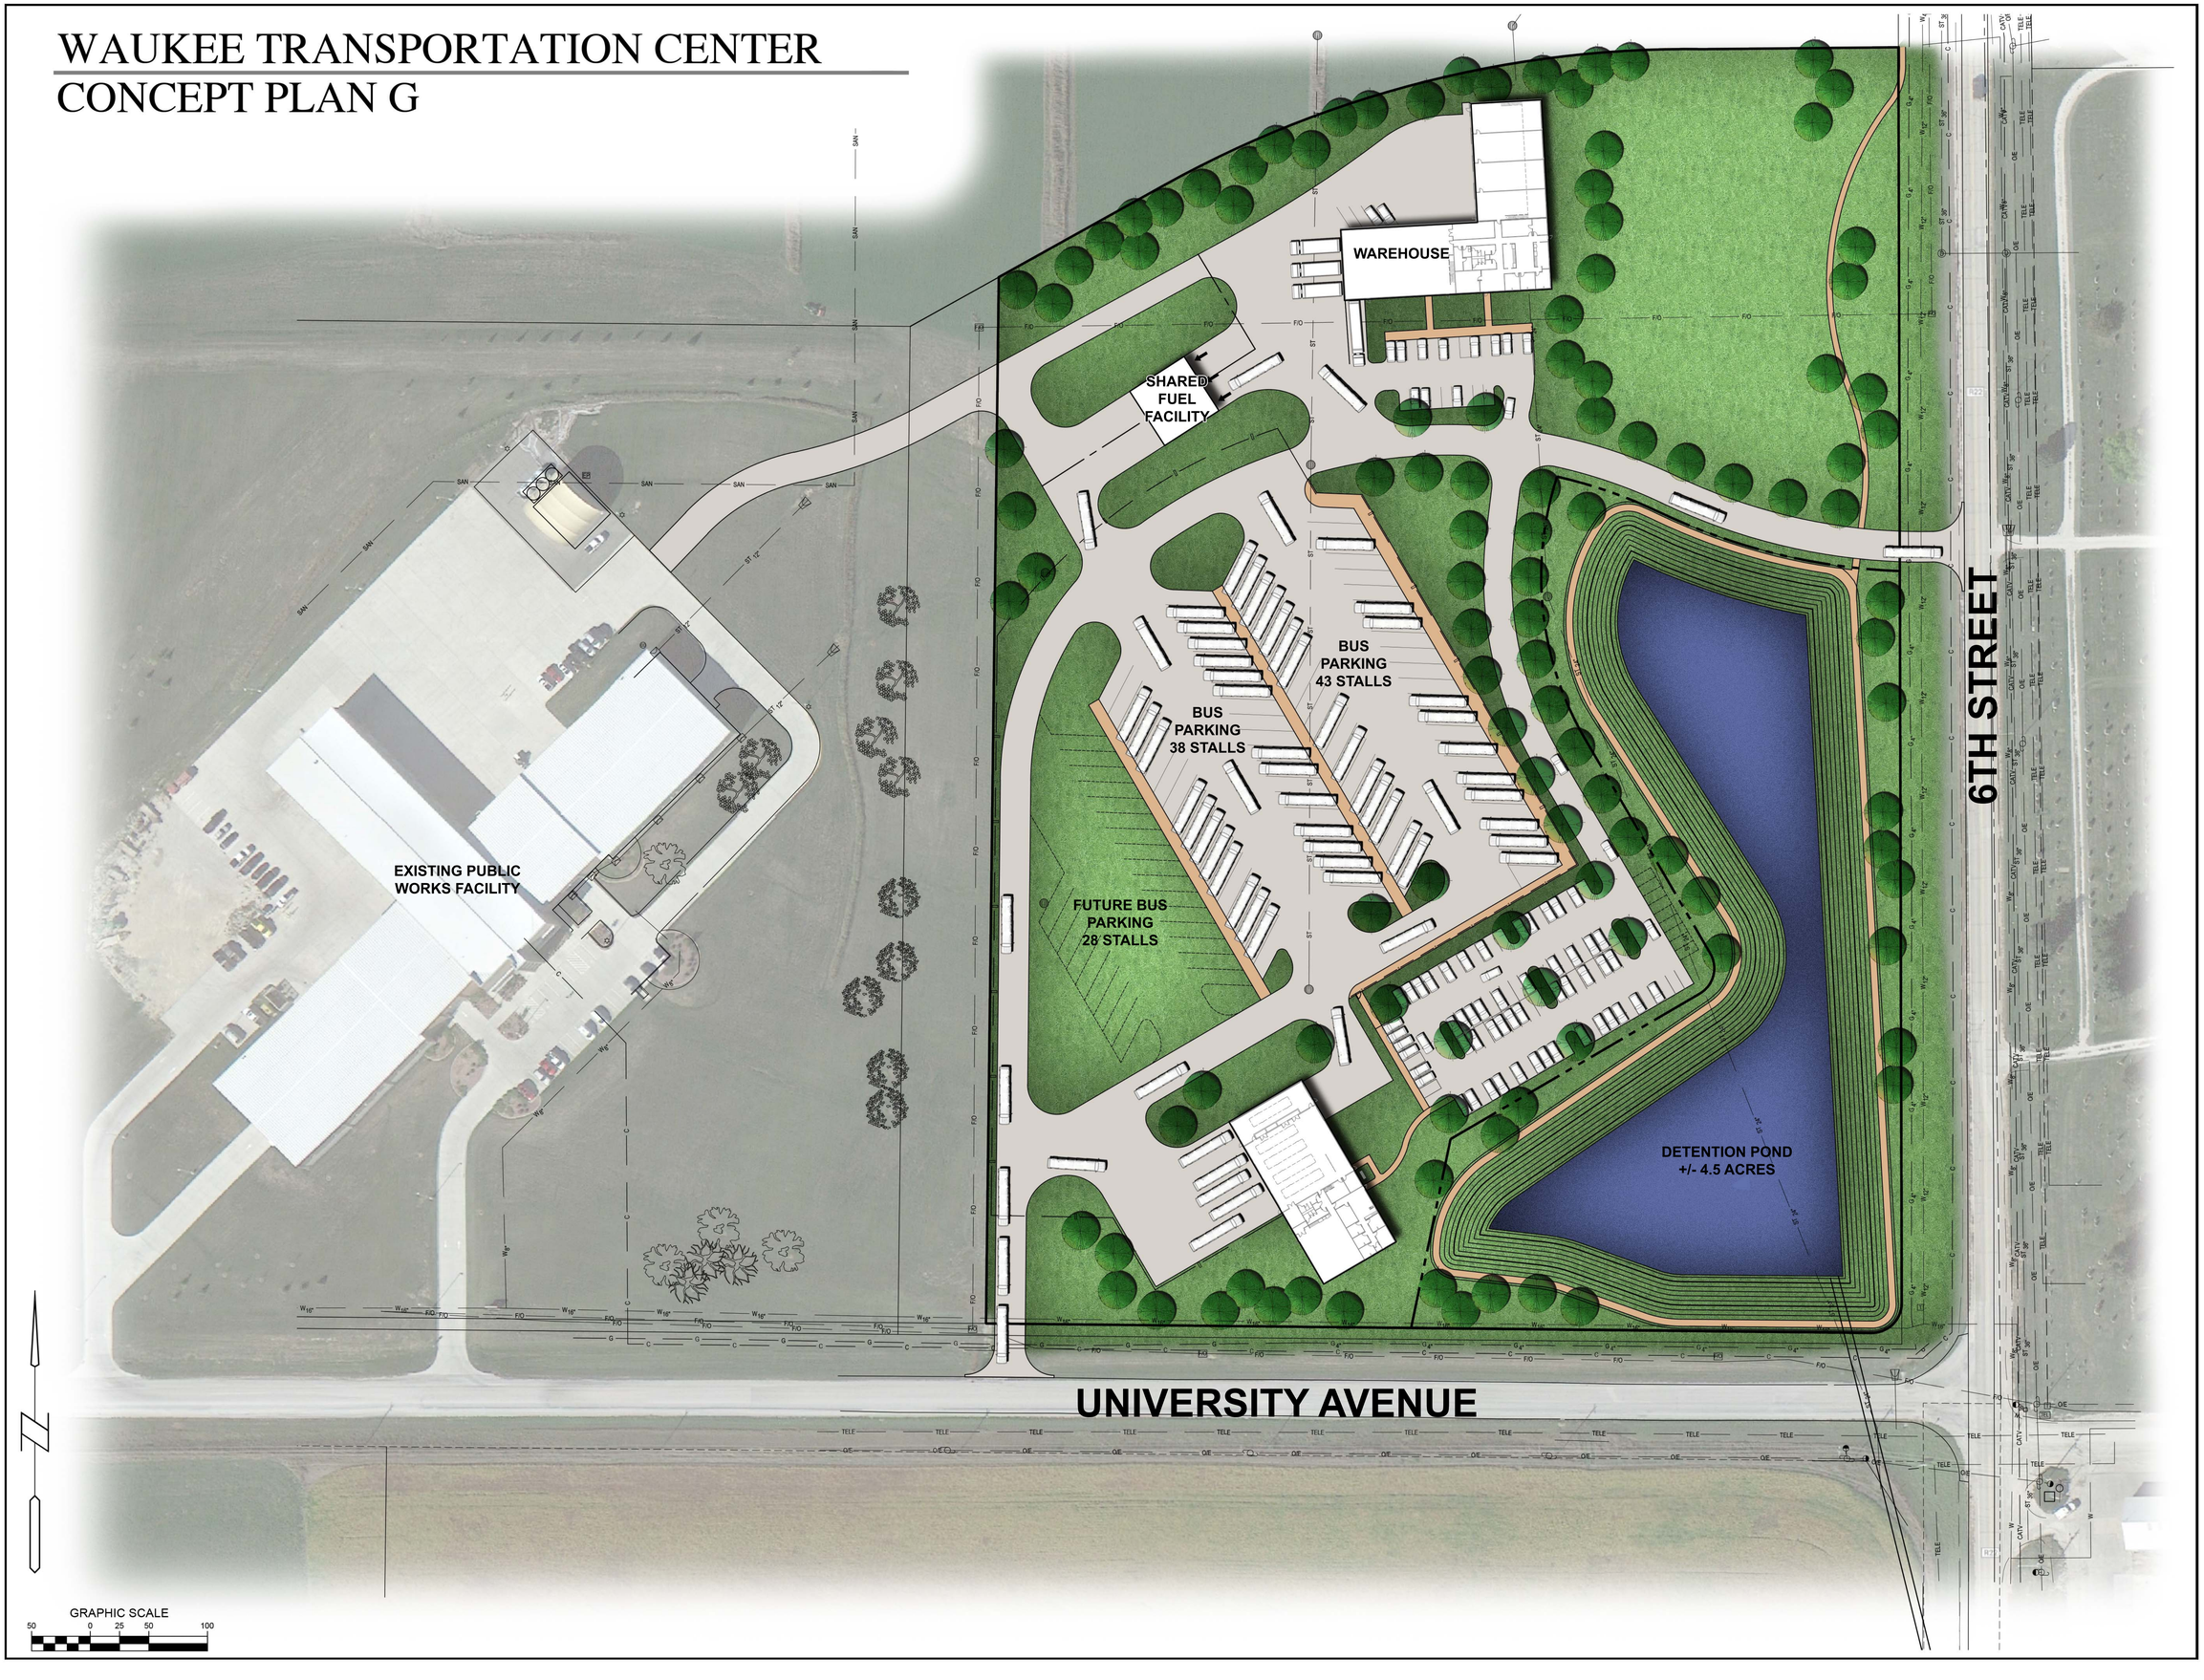

frk architects + engineers
2800 westown parkway, suite 340, west des moines, iowa 50266
p 515.223.5100 f 515.223.7226 www.frk-ae.com

Bishop Engineering
"Planning Your Successful Development"
3501 104th Street
Des Moines, Iowa 50322-3825
Phone: (515)276-0467 Fax: (515)276-0217
Civil Engineering & Land Surveying Established 1959

CITY OF WAUKEE
TRANSPORTATION CENTER
WAUKEE COMMUNITY SCHOOL DISTRICT
WAUKEE, IOWA

PROJECT NO.:

DATE:
OCTOBER 2014

REVISIONS:

DRAWING TITLE:

DRAWING NO.: