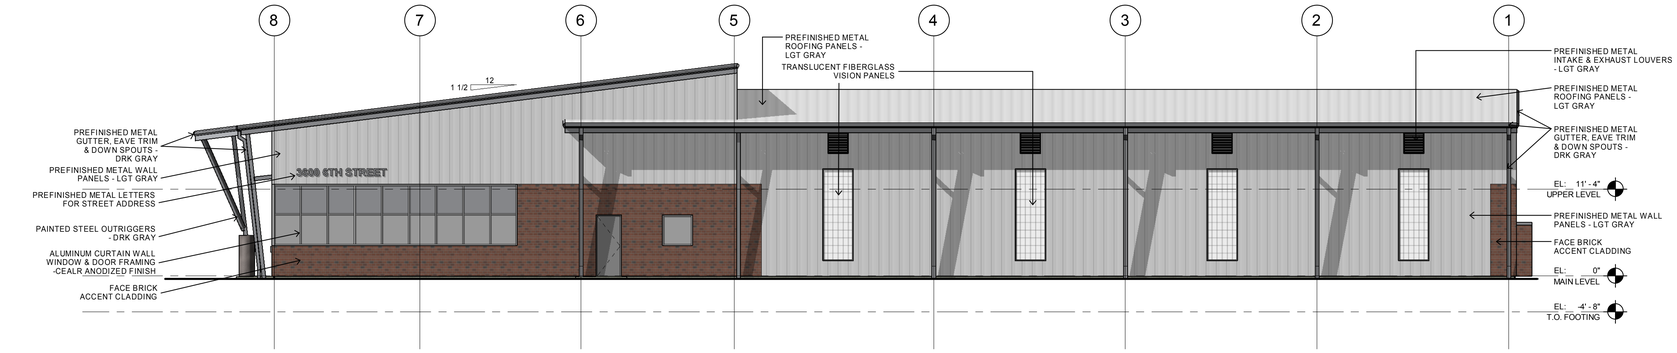

4 A-201B EAST ELEVATION
1/8" = 1'-0"

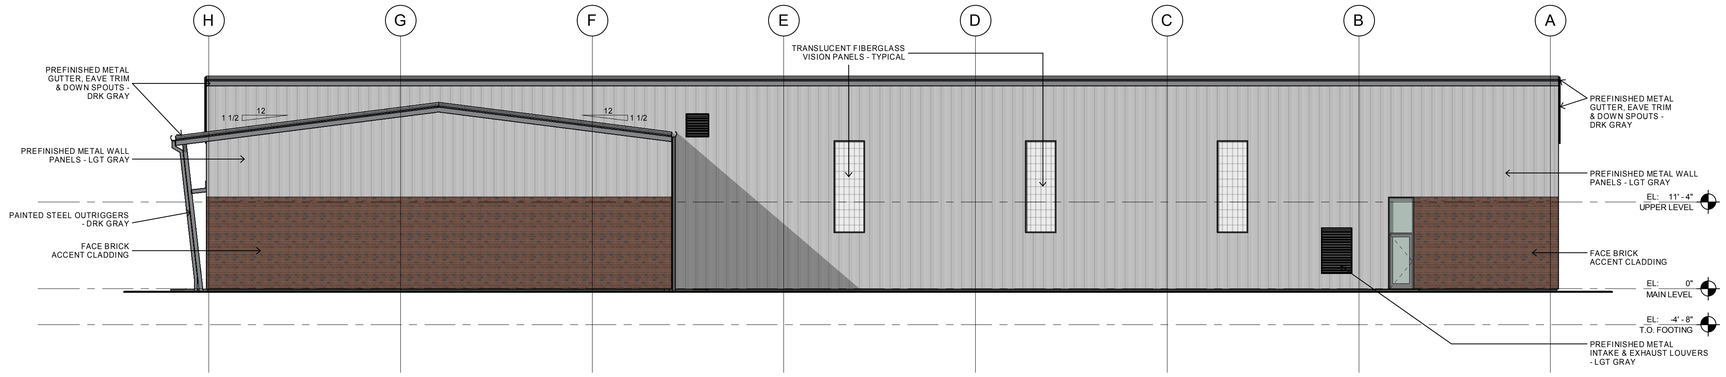

3 A-201B NORTH ELEVATION
1/8" = 1'-0"

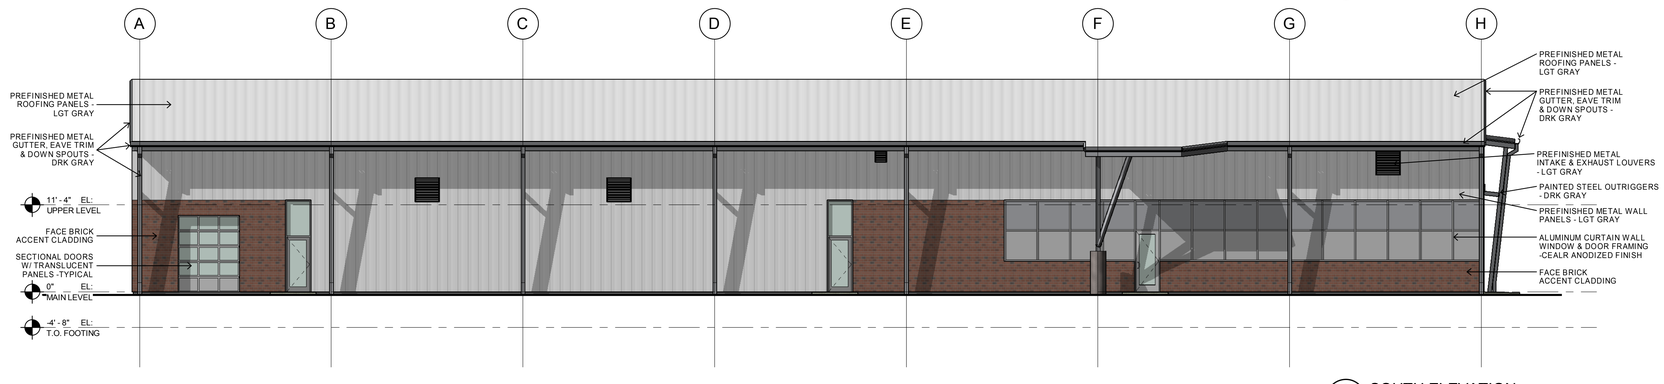

2 A-201B SOUTH ELEVATION
1/8" = 1'-0"

1 A-201B WEST ELEVATION
1/8" = 1'-0"

frk architects + engineers
2000 westown parkway, suite 340, west des moines, iowa 50266
p 515.223.5100 f 515.223.7226 www.frk-ae.com

PRELIMINARY
NOT TO BE USED
FOR CONSTRUCTION

12/28/2015 1:56:26 PM

COPYRIGHT 2015 FRK ARCHITECTS, ARCHITECTS, ENGINEERS P.C. THIS DOCUMENT AND THE INFORMATION CONTAINED MAY NOT BE REPRODUCED OR EXCERPTED FROM WITHOUT THE EXPRESS WRITTEN CONSENT OF FRK ARCHITECTS, ENGINEERS P.C. UNAUTHORIZED USE AND/OR DUPLICATING OR DISCLOSURE OF CONSTRUCTION USE ARE PROHIBITED BY THE COPYRIGHT LAW.

PROPOSED NEW BUILDINGS FOR
TRANSPORTATION & OPERATIONS FACILITY
WAUKEE COMMUNITY SCHOOL DISTRICT
WAUKEE, IOWA

PROJECT NO.: 1018i01

DATE: 2016

REVISIONS:

DRAWING TITLE: EXTERIOR ELEVATIONS

DRAWING NO.: A-201B