THREE SIXTY GROUP
WILLIAMS POINTE

SITE PLAN
SUBMITTAL

1 **CREDIT UNION PERSPECTIVE**

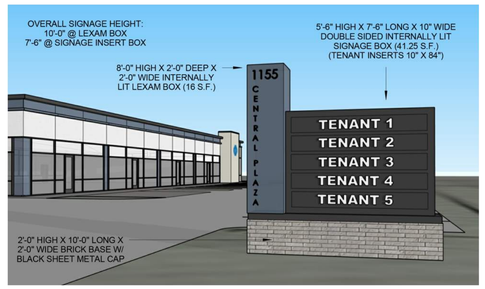

2 **MONUMENT SIGN PERSPECTIVE**

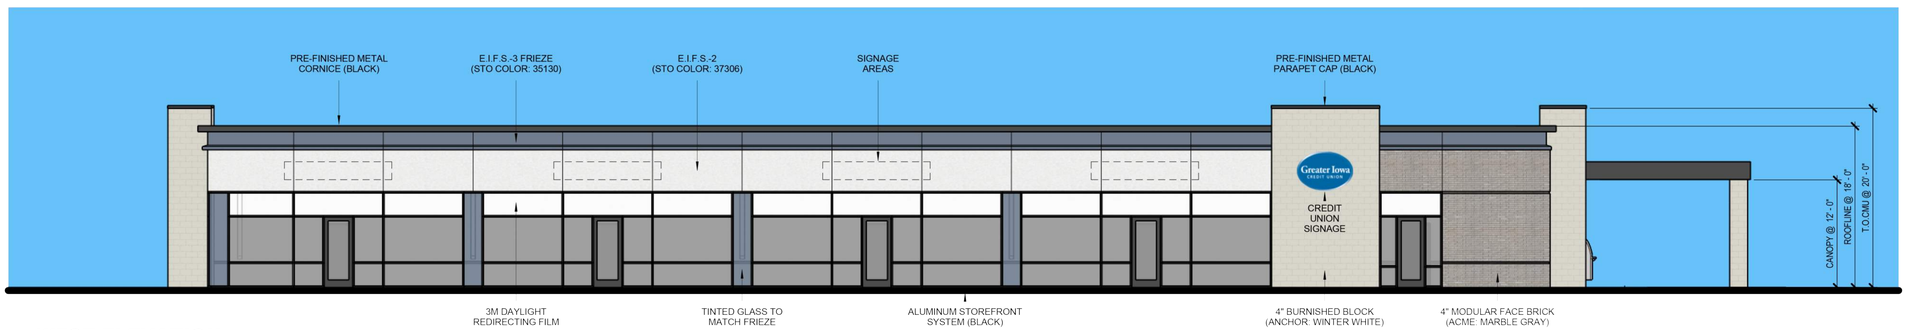

3 **WEST ELEVATION**
1/8" = 1'-0"

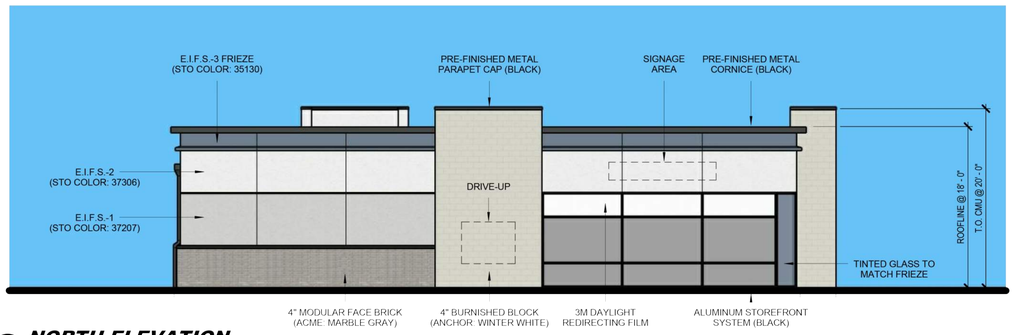

4 **NORTH ELEVATION**
1/8" = 1'-0"

5 **SOUTH ELEVATION**
1/8" = 1'-0"

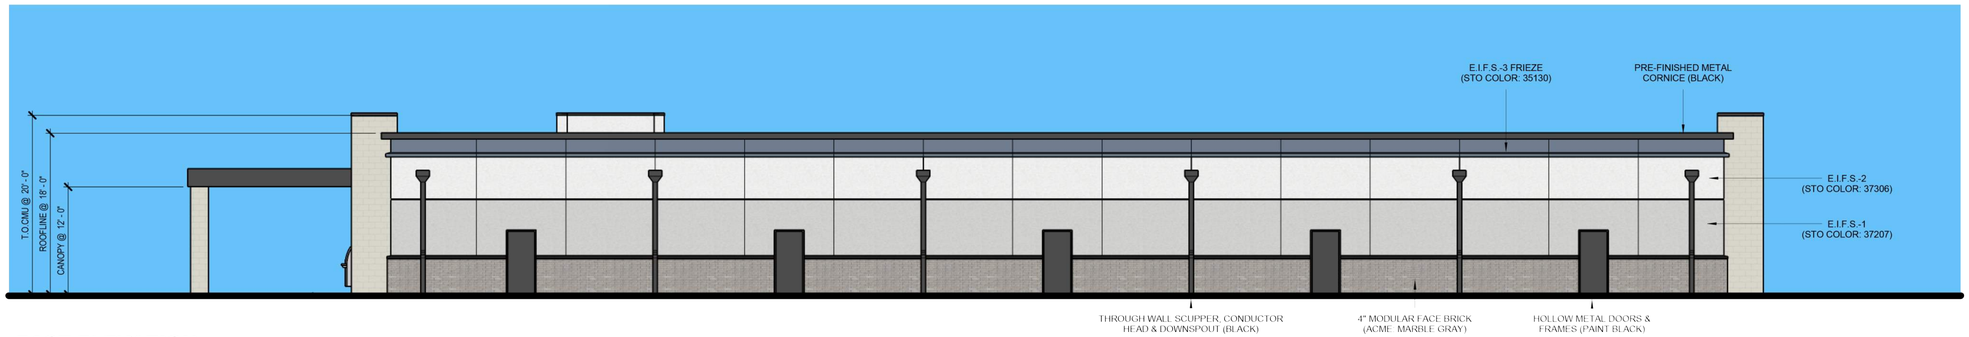

6 **EAST ELEVATION**
1/8" = 1'-0"