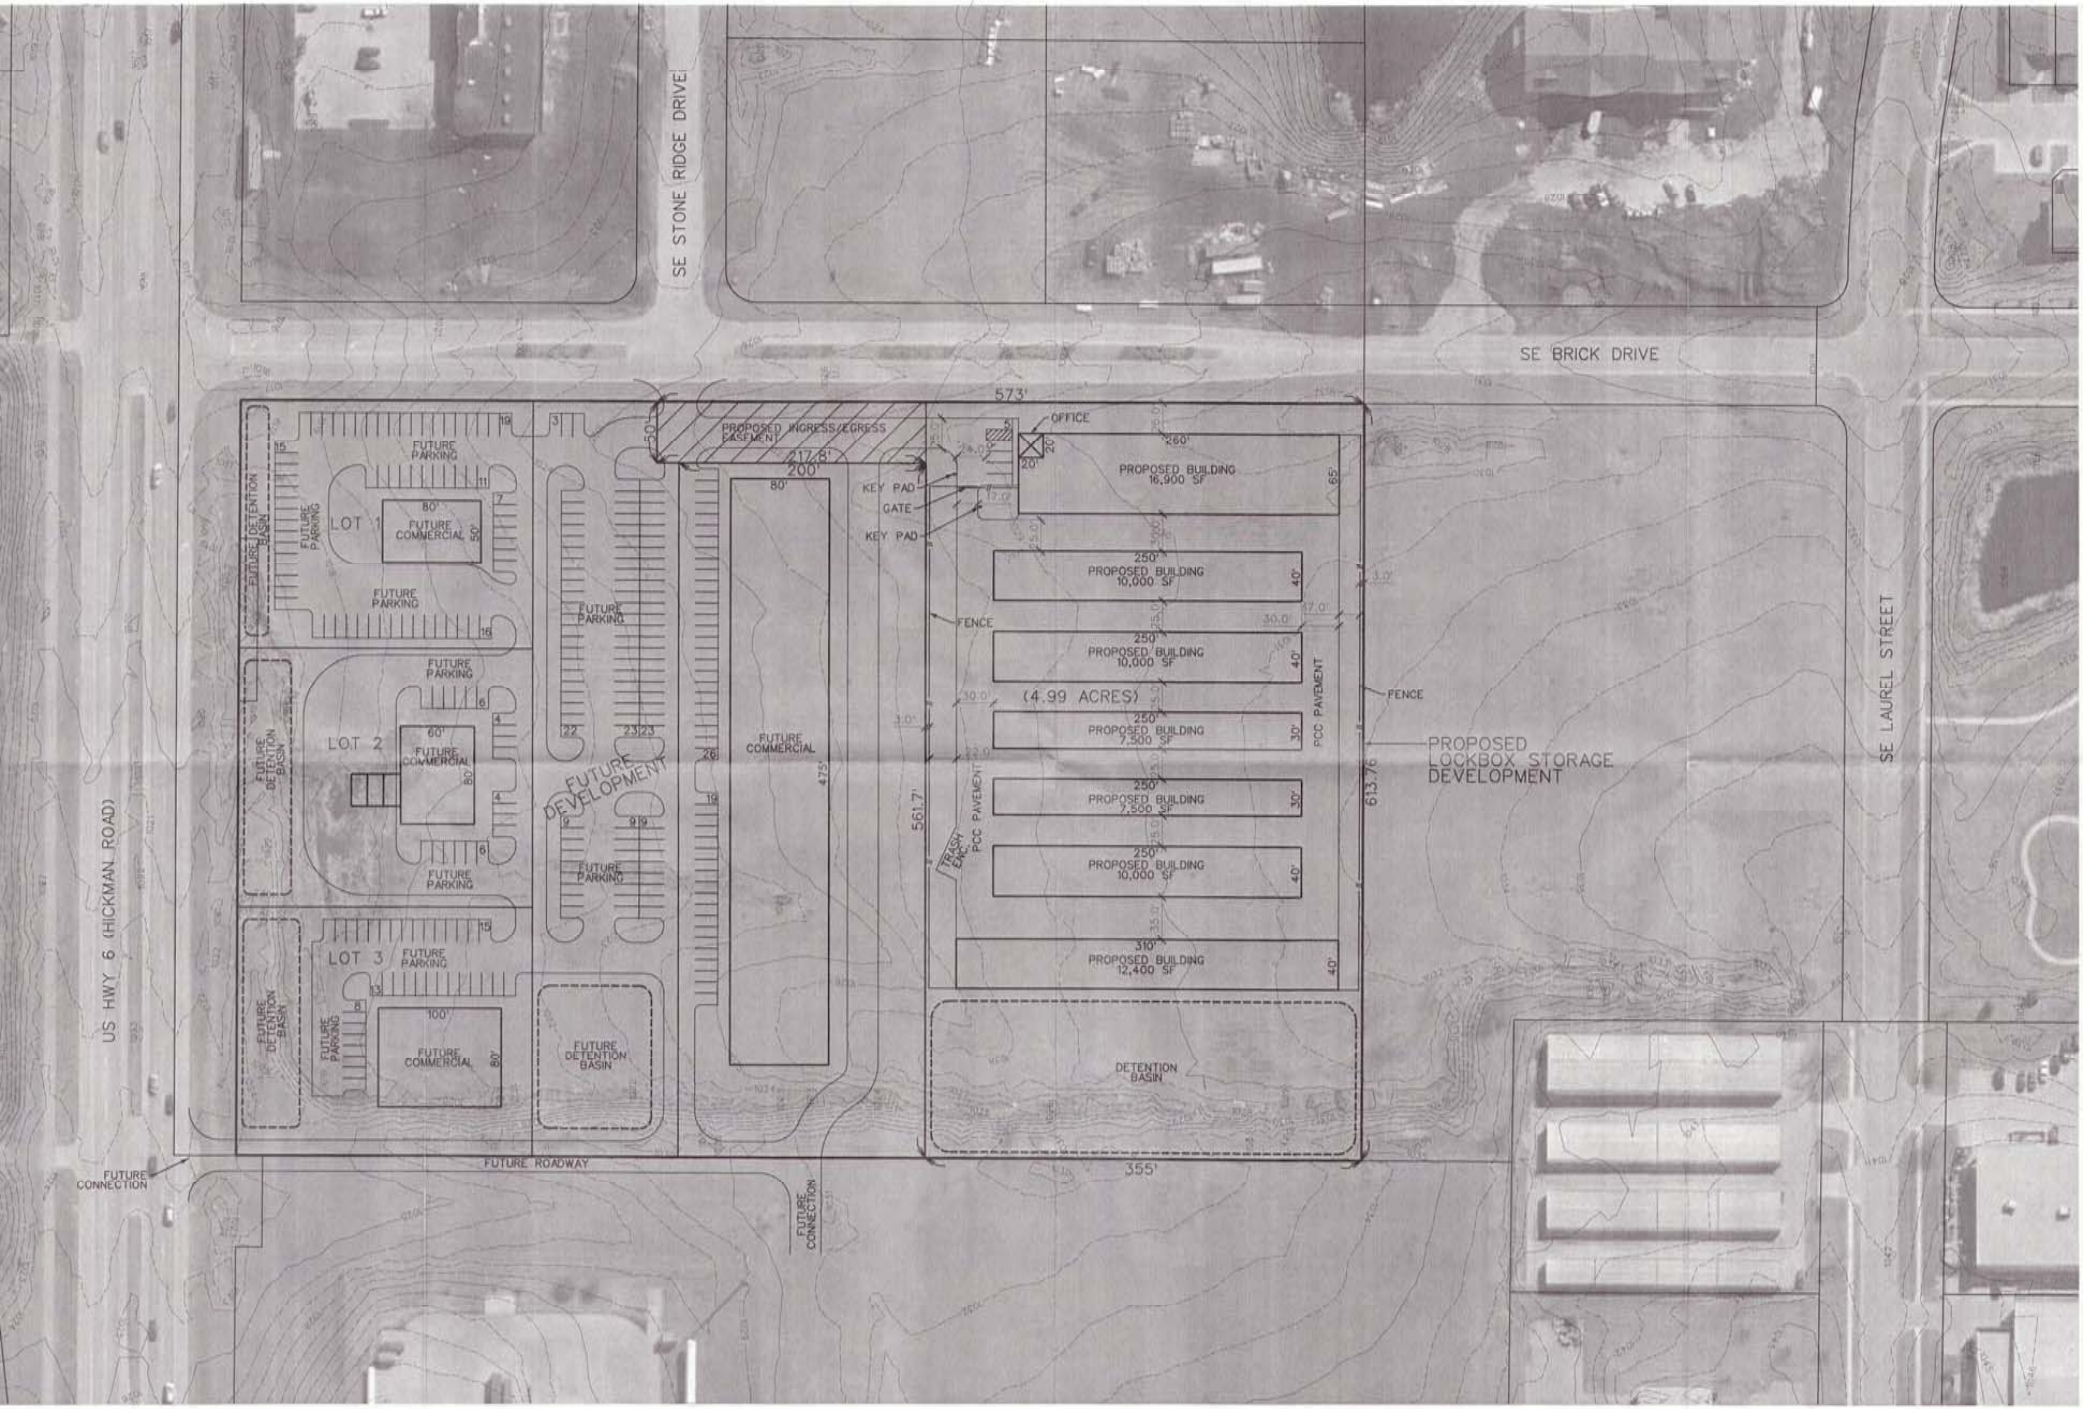
SE STONE RIDGE DRIVE
SE BRICK DRIVE
SE LAUREL STREET
US HWY 6 (HICKMAN ROAD)
PROPOSED LOCKBOX STORAGE DEVELOPMENT
(4.99 ACRES)
573'
355'
561.7'
613.76'
217.8'
200'
PROPOSED INGRESS/EGRESS EASEMENT
OFFICE
KEY PAD
GATE
KEY PAD
FENCE
FENCE
PCC PAVEMENT
PCC PAVEMENT
TRASH ENCL
PROPOSED BUILDING 16,900 SF
PROPOSED BUILDING 10,000 SF
PROPOSED BUILDING 10,000 SF
PROPOSED BUILDING 7,500 SF
PROPOSED BUILDING 7,500 SF
PROPOSED BUILDING 10,000 SF
PROPOSED BUILDING 12,400 SF
DETENTION BASIN
FUTURE COMMERCIAL
FUTURE DEVELOPMENT
FUTURE DETENTION BASIN
FUTURE PARKING
LOT 1
LOT 2
LOT 3
FUTURE COMMERCIAL
FUTURE ROADWAY
FUTURE CONNECTION
FUTURE CONNECTION
0 60
SCALE (FEET)