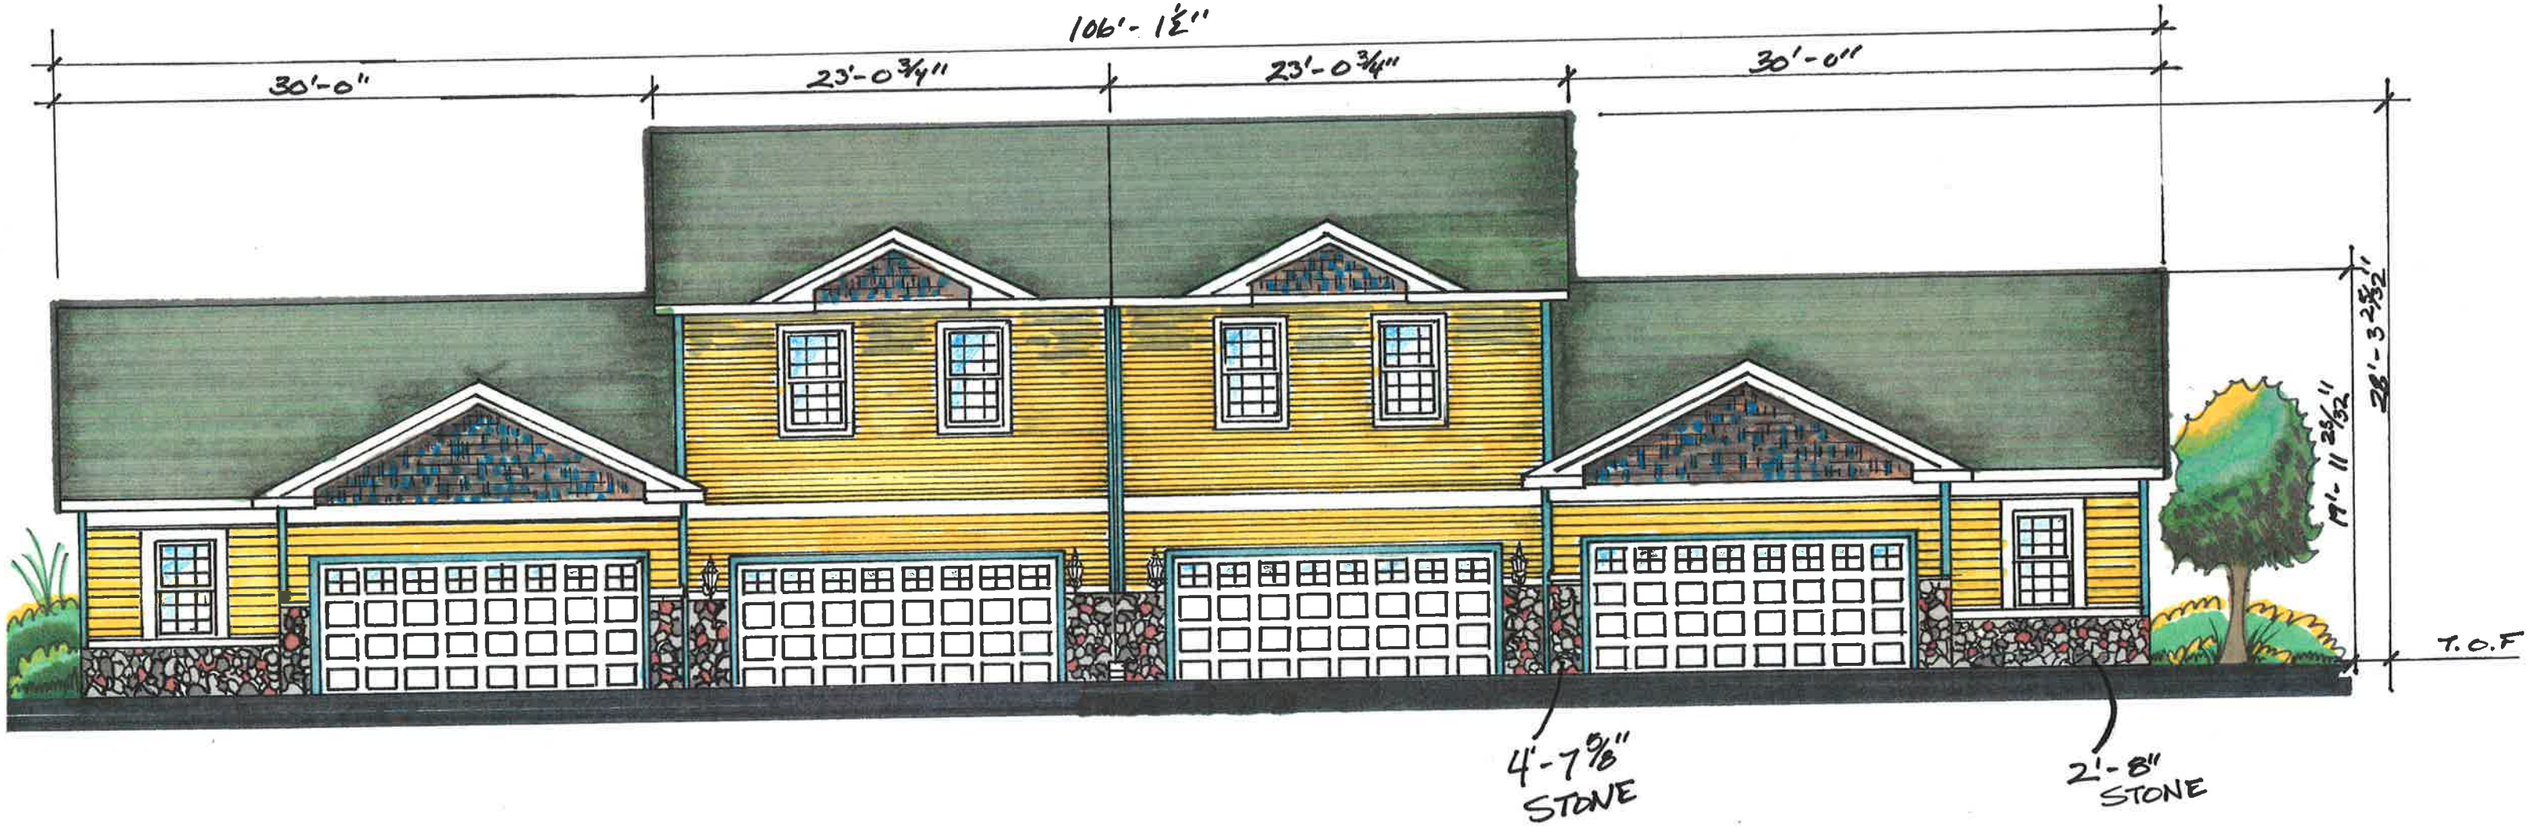

CHARLESTON REILY REILY CHARLESTON

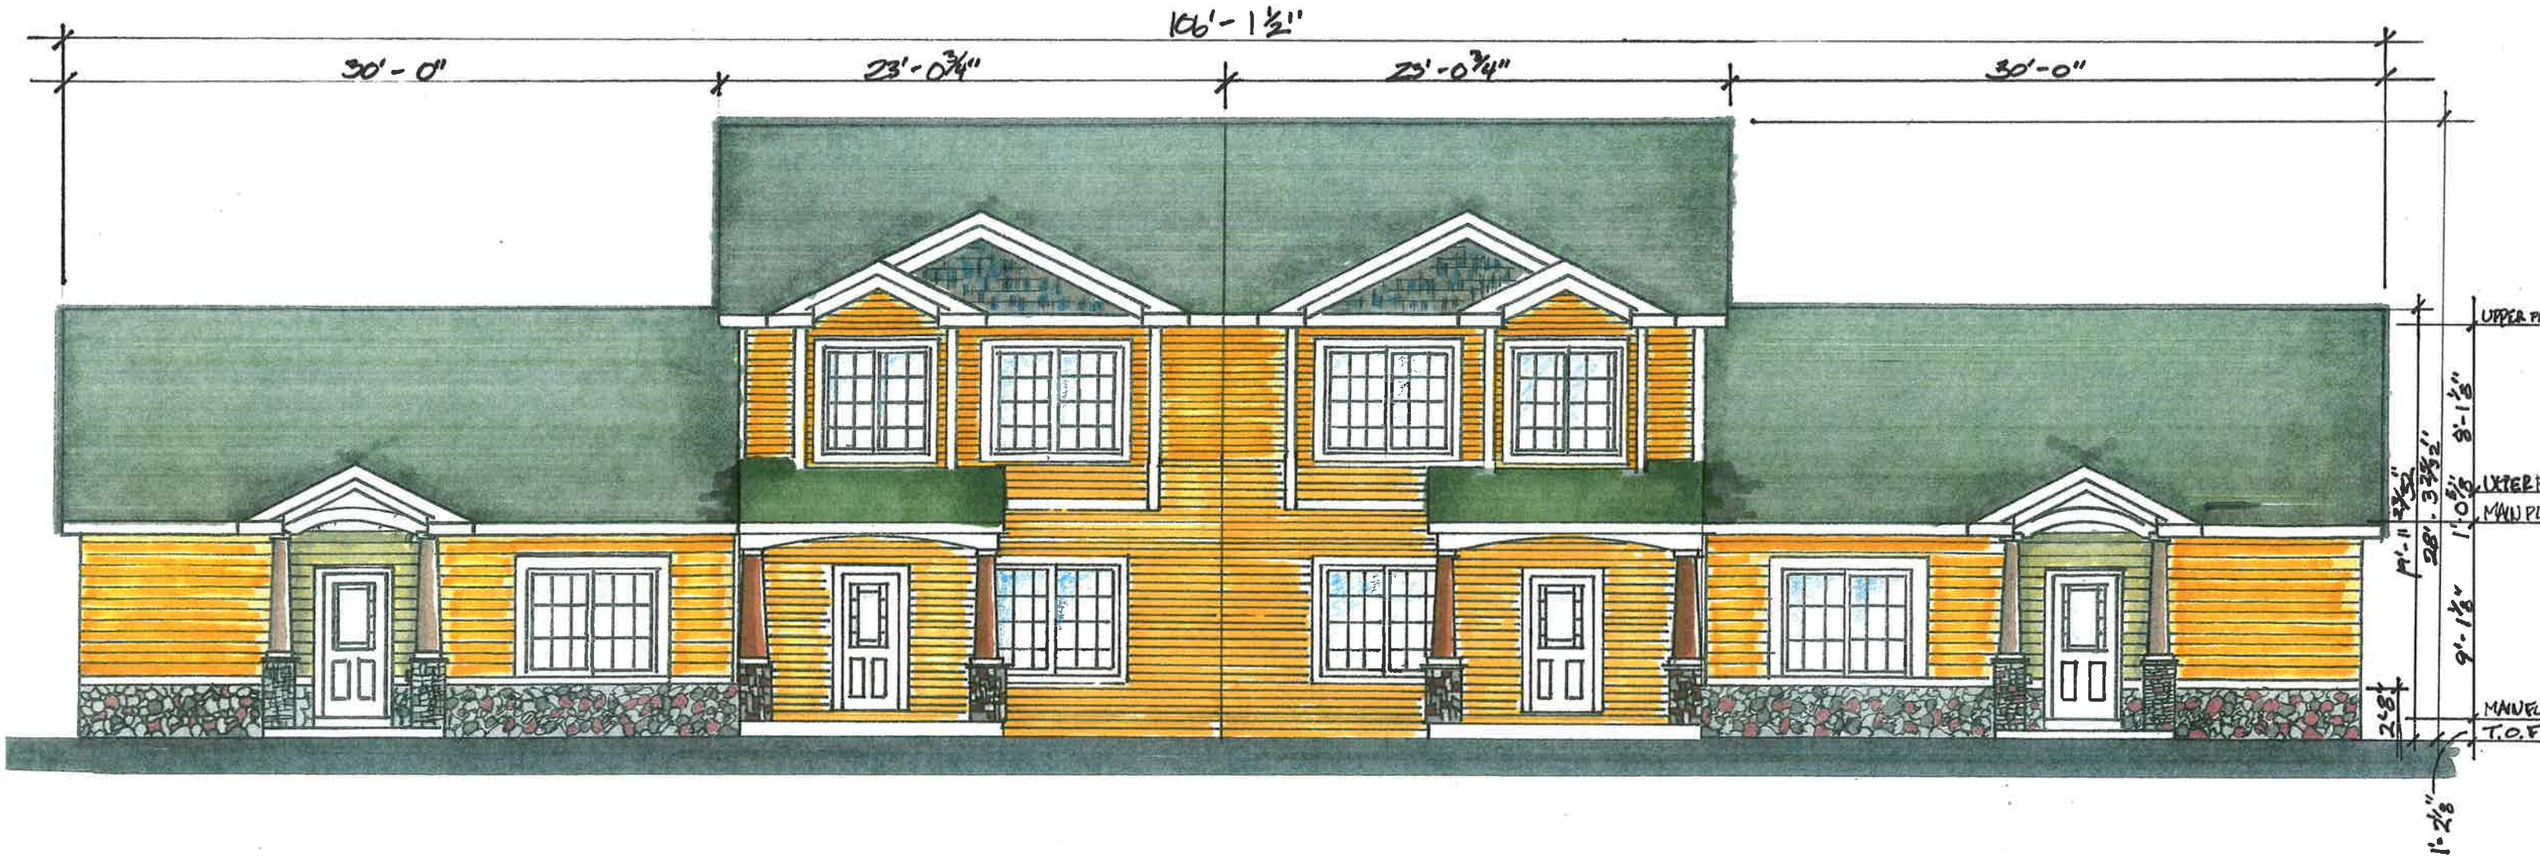

REAR ELEVATION

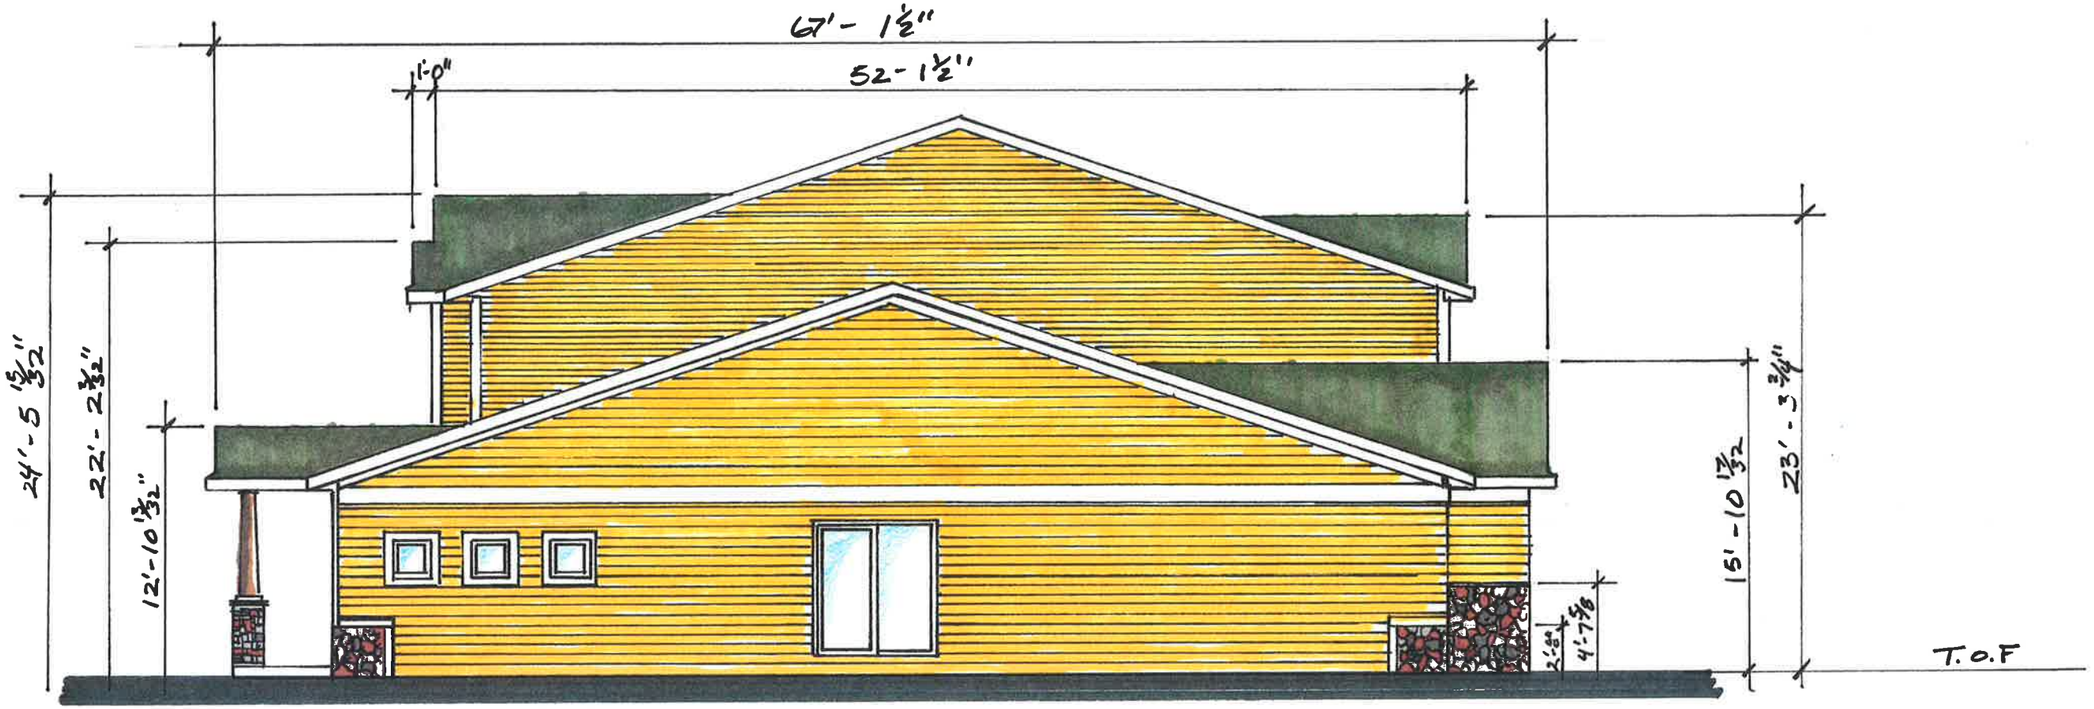

LEFT ELEVATION

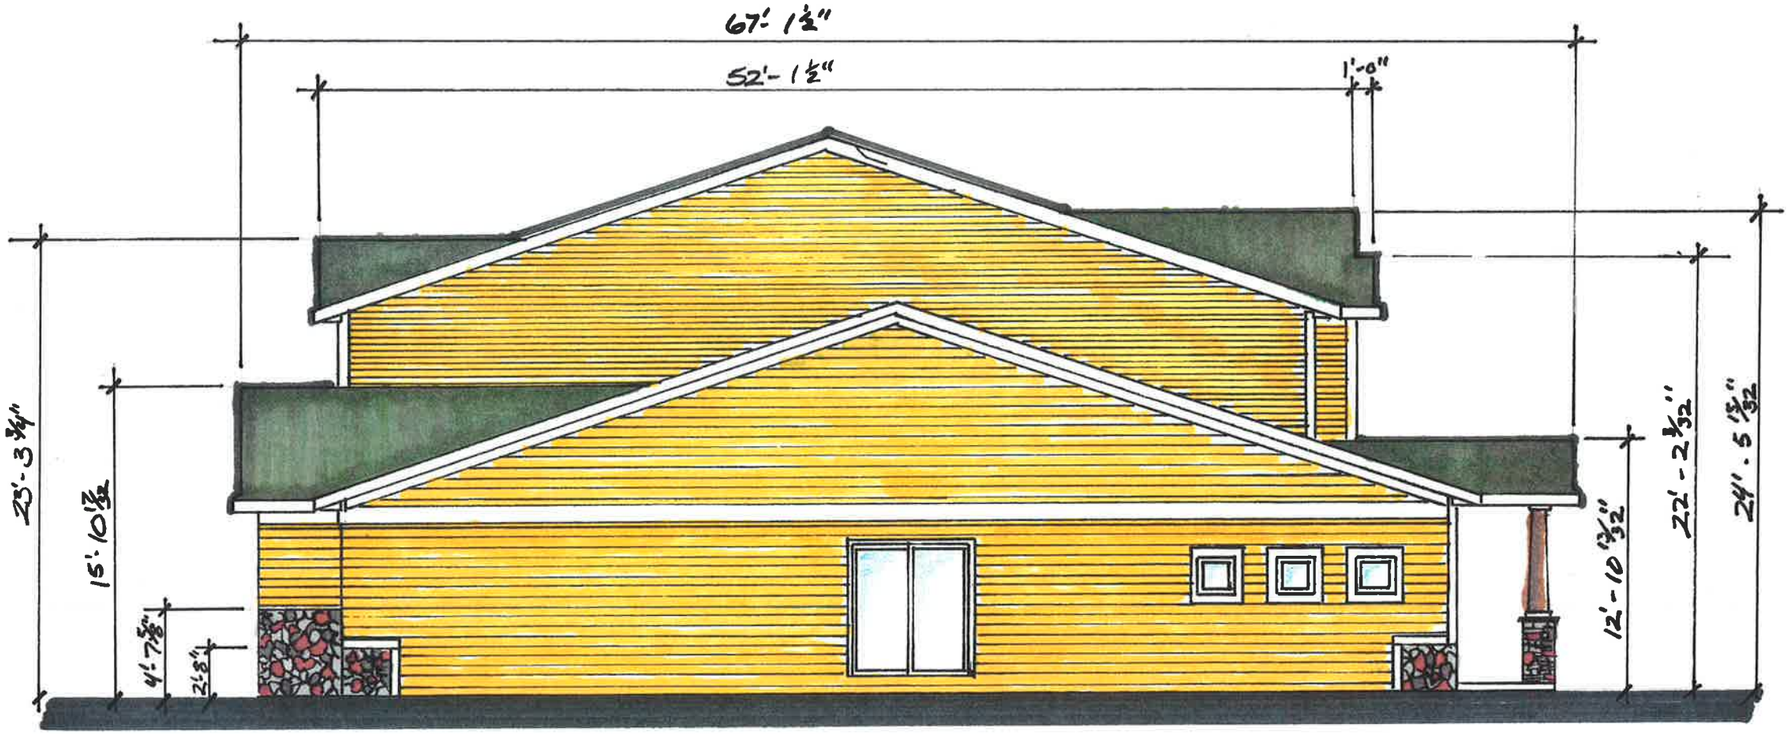

RIGHT ELEVATION

RIGHT

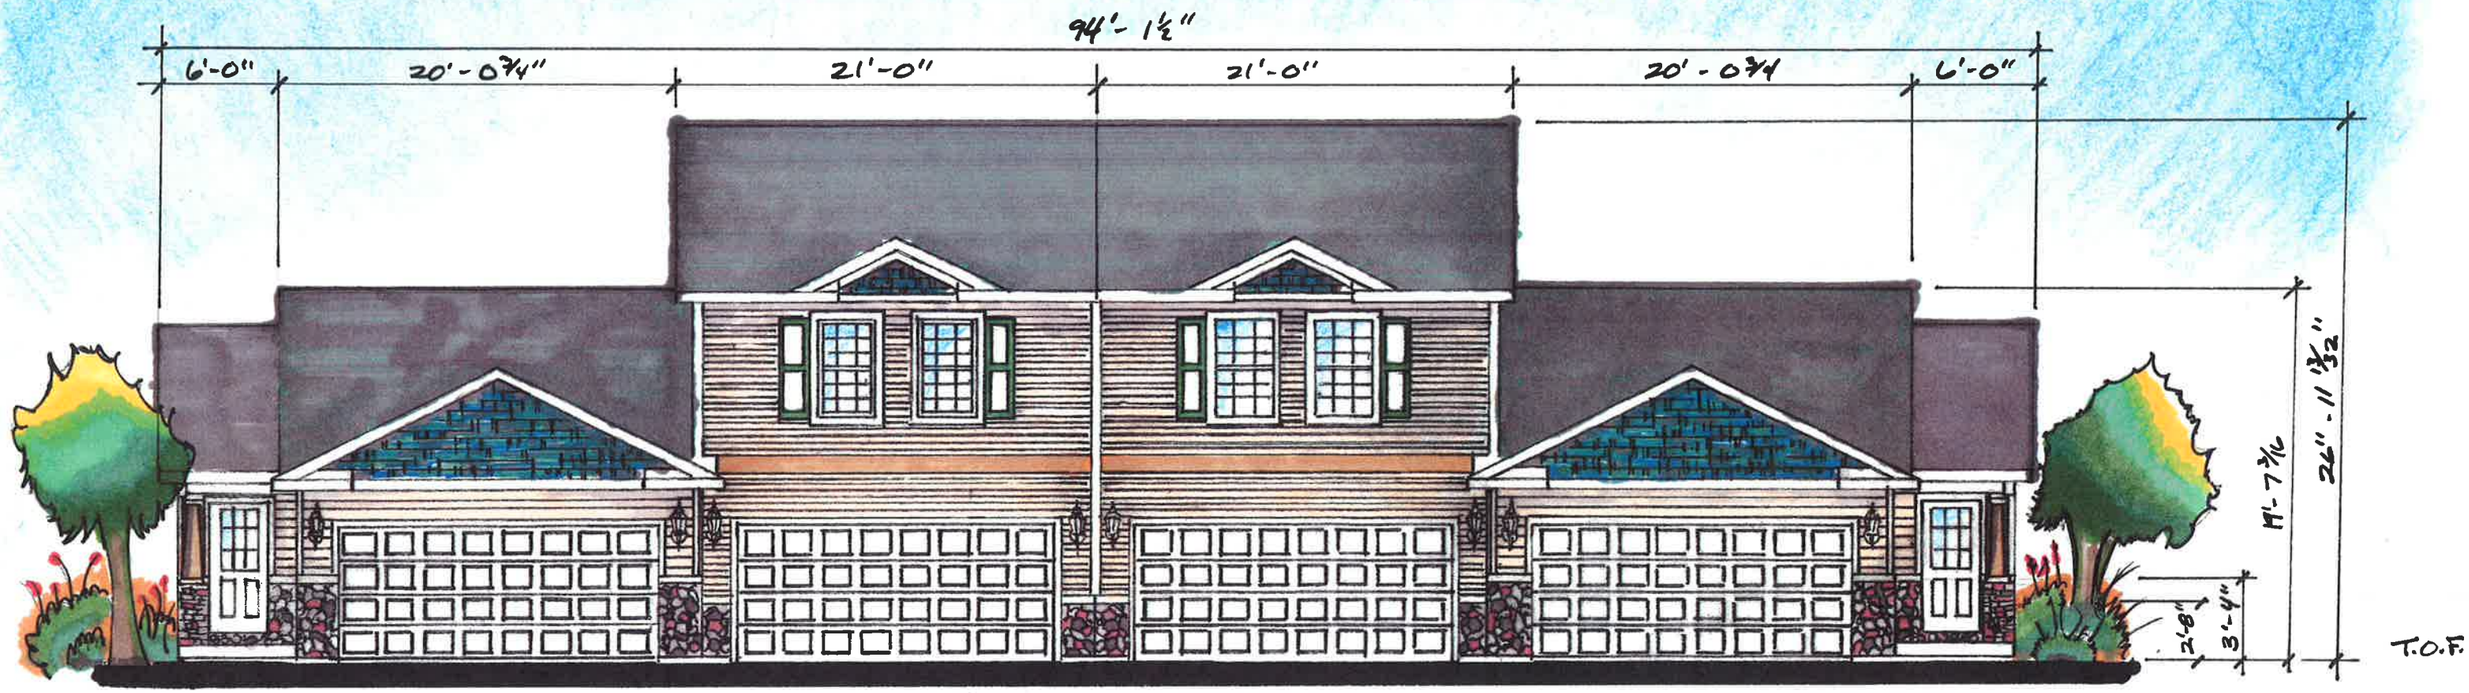

BRADFORD GRANDVIEW GRANDVIEW BRADFORD

REAR ELEVATION

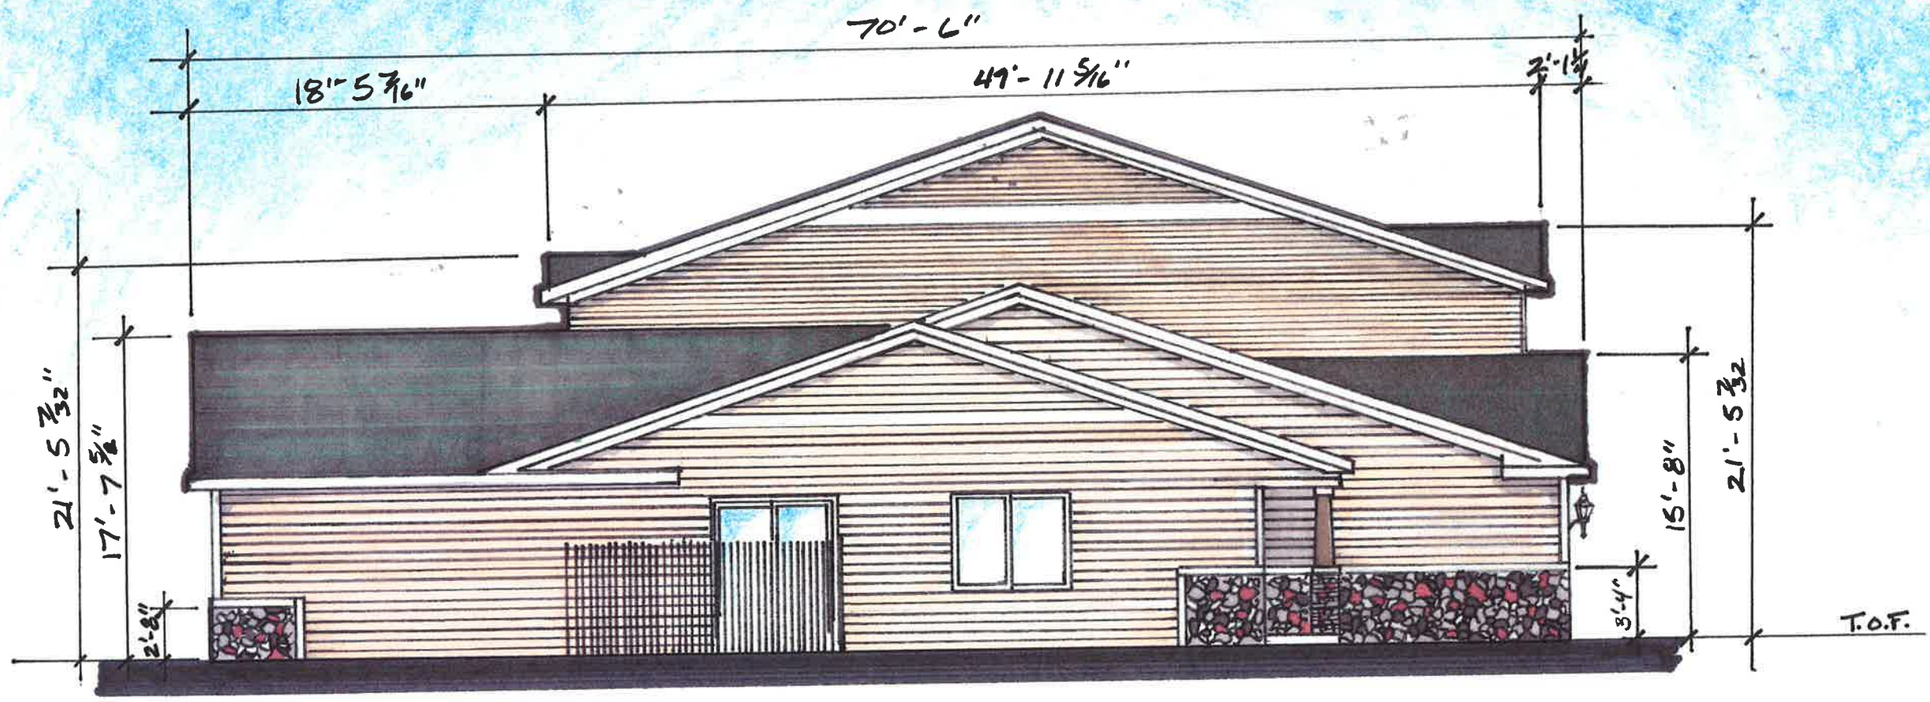

RIGHT ELEVATION

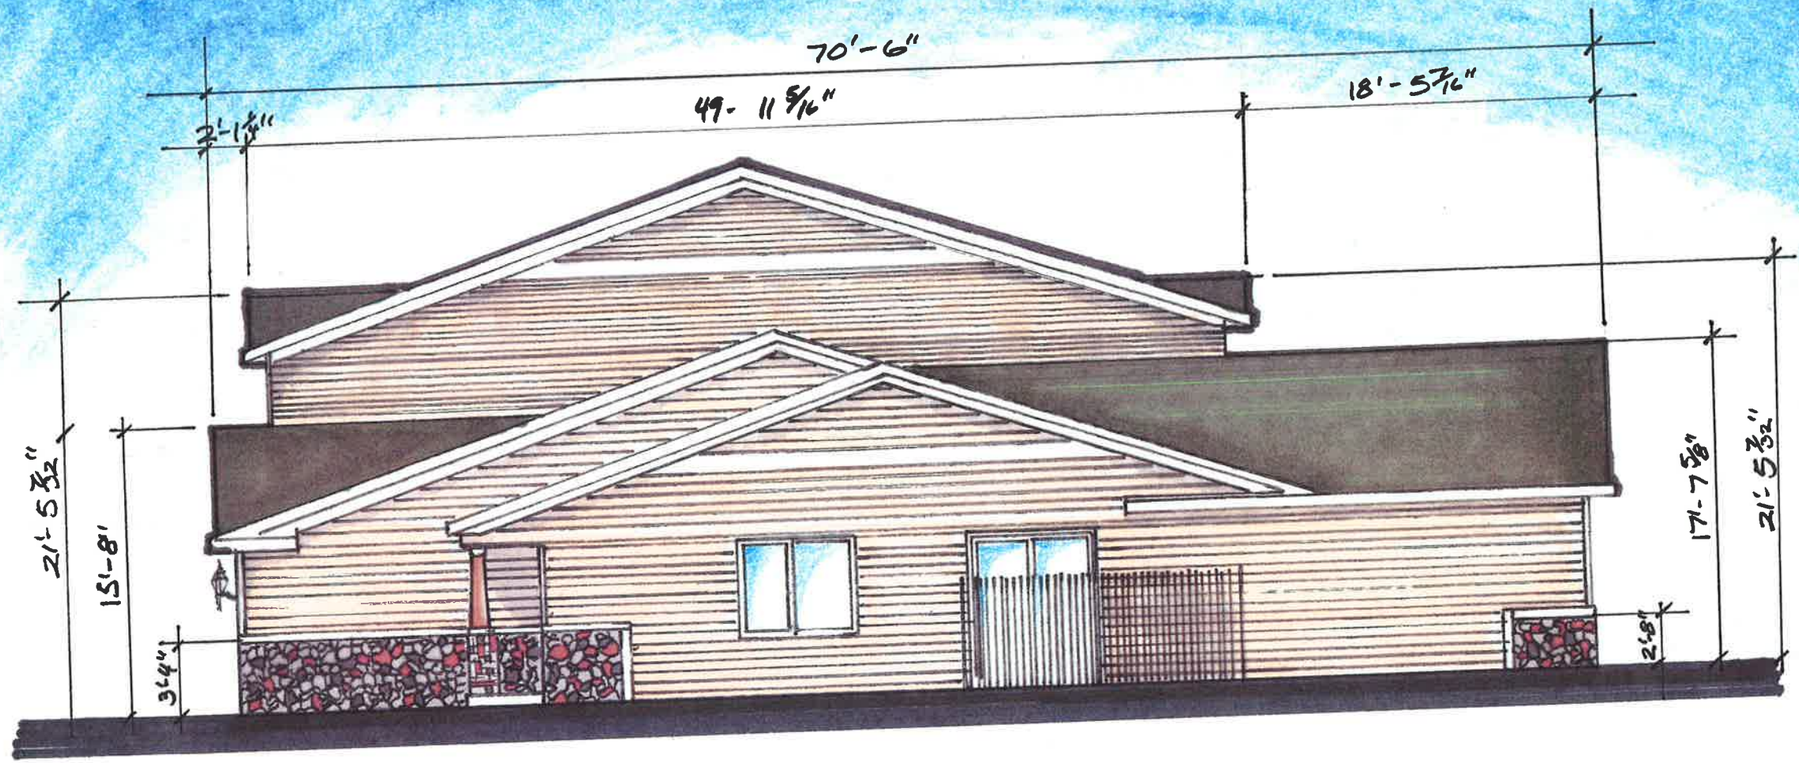

LEFT ELEVATION