Materials	Area	Required %	Actual %
Primary	548 sf	70 %	80 %
Secondary	138 sf	30 %	20 %
Total	686 sf	100 %	100 %

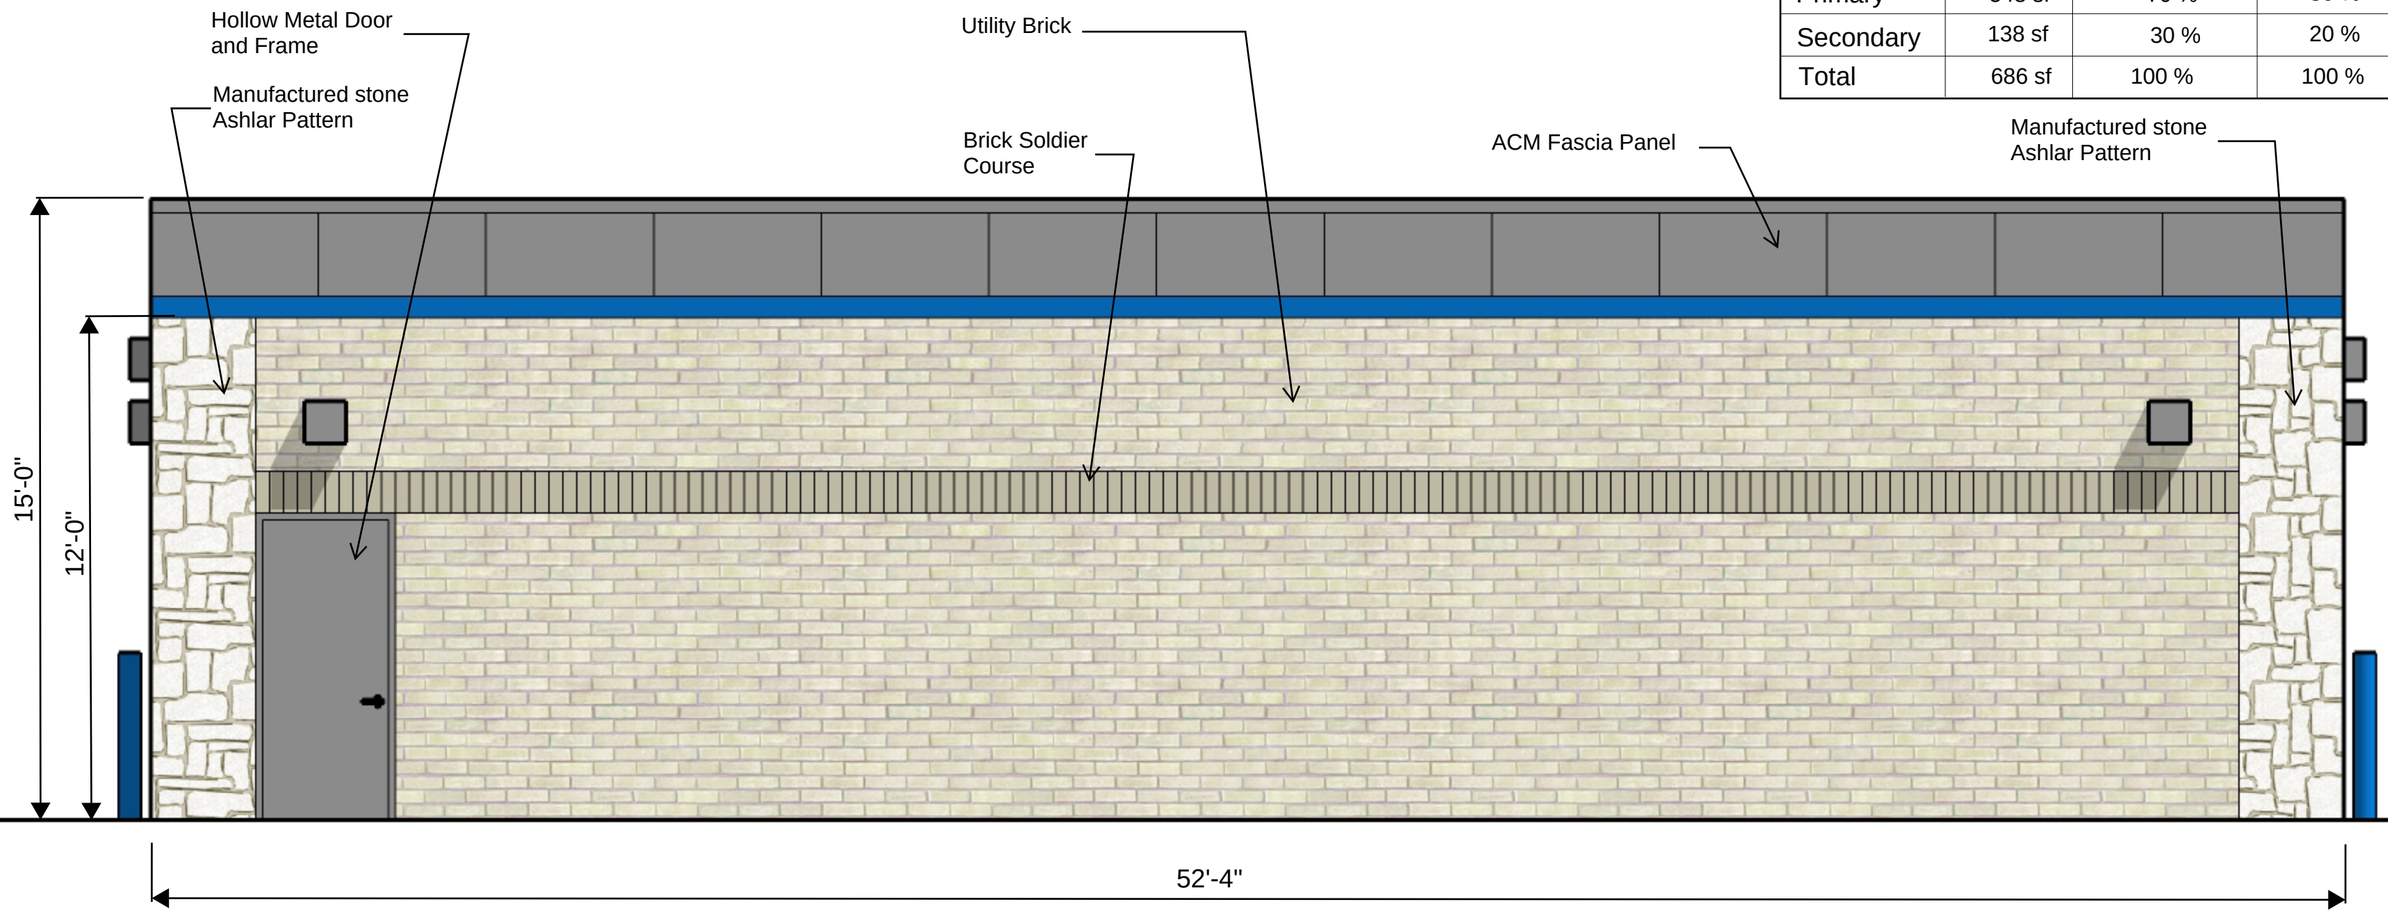

Shottenkirk Chevrolet - Car Wash Building

Waukee, Iowa

South Elevation

Thomas C. Porter - Architect
July 2014

Materials	Area	Required %	Actual %
Primary	621 sf	70 %	100 %
Secondary	0 sf	30 %	0 %
Total	621 sf	100 %	100 %

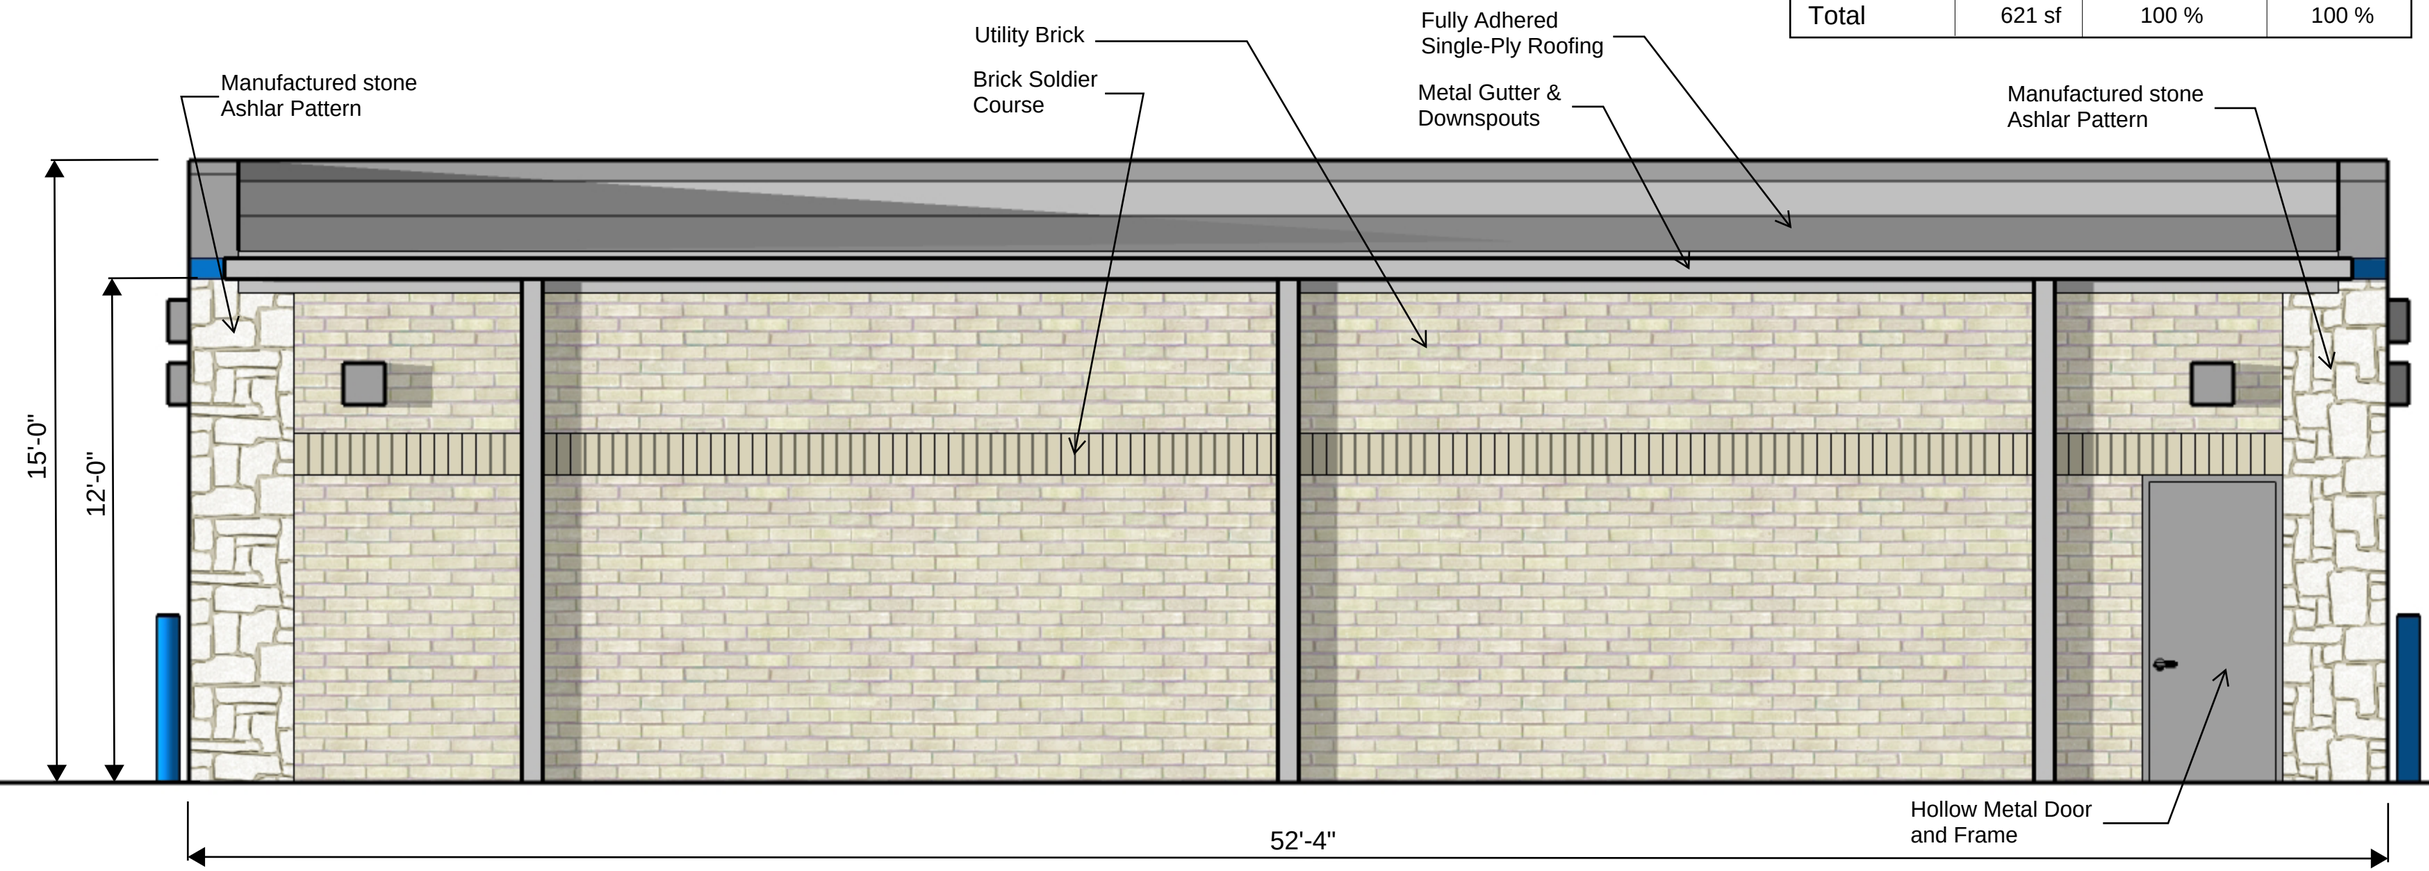

Shottenkirk Chevrolet - Car Wash Building

Waukee, Iowa

North Elevation

Thomas C. Porter - Architect

July 2014

Materials	Area	Required %	Actual %
Primary	530 sf	70 %	80 %
Secondary	132 sf	30 %	20 %
Total	662 sf	100 %	100 %

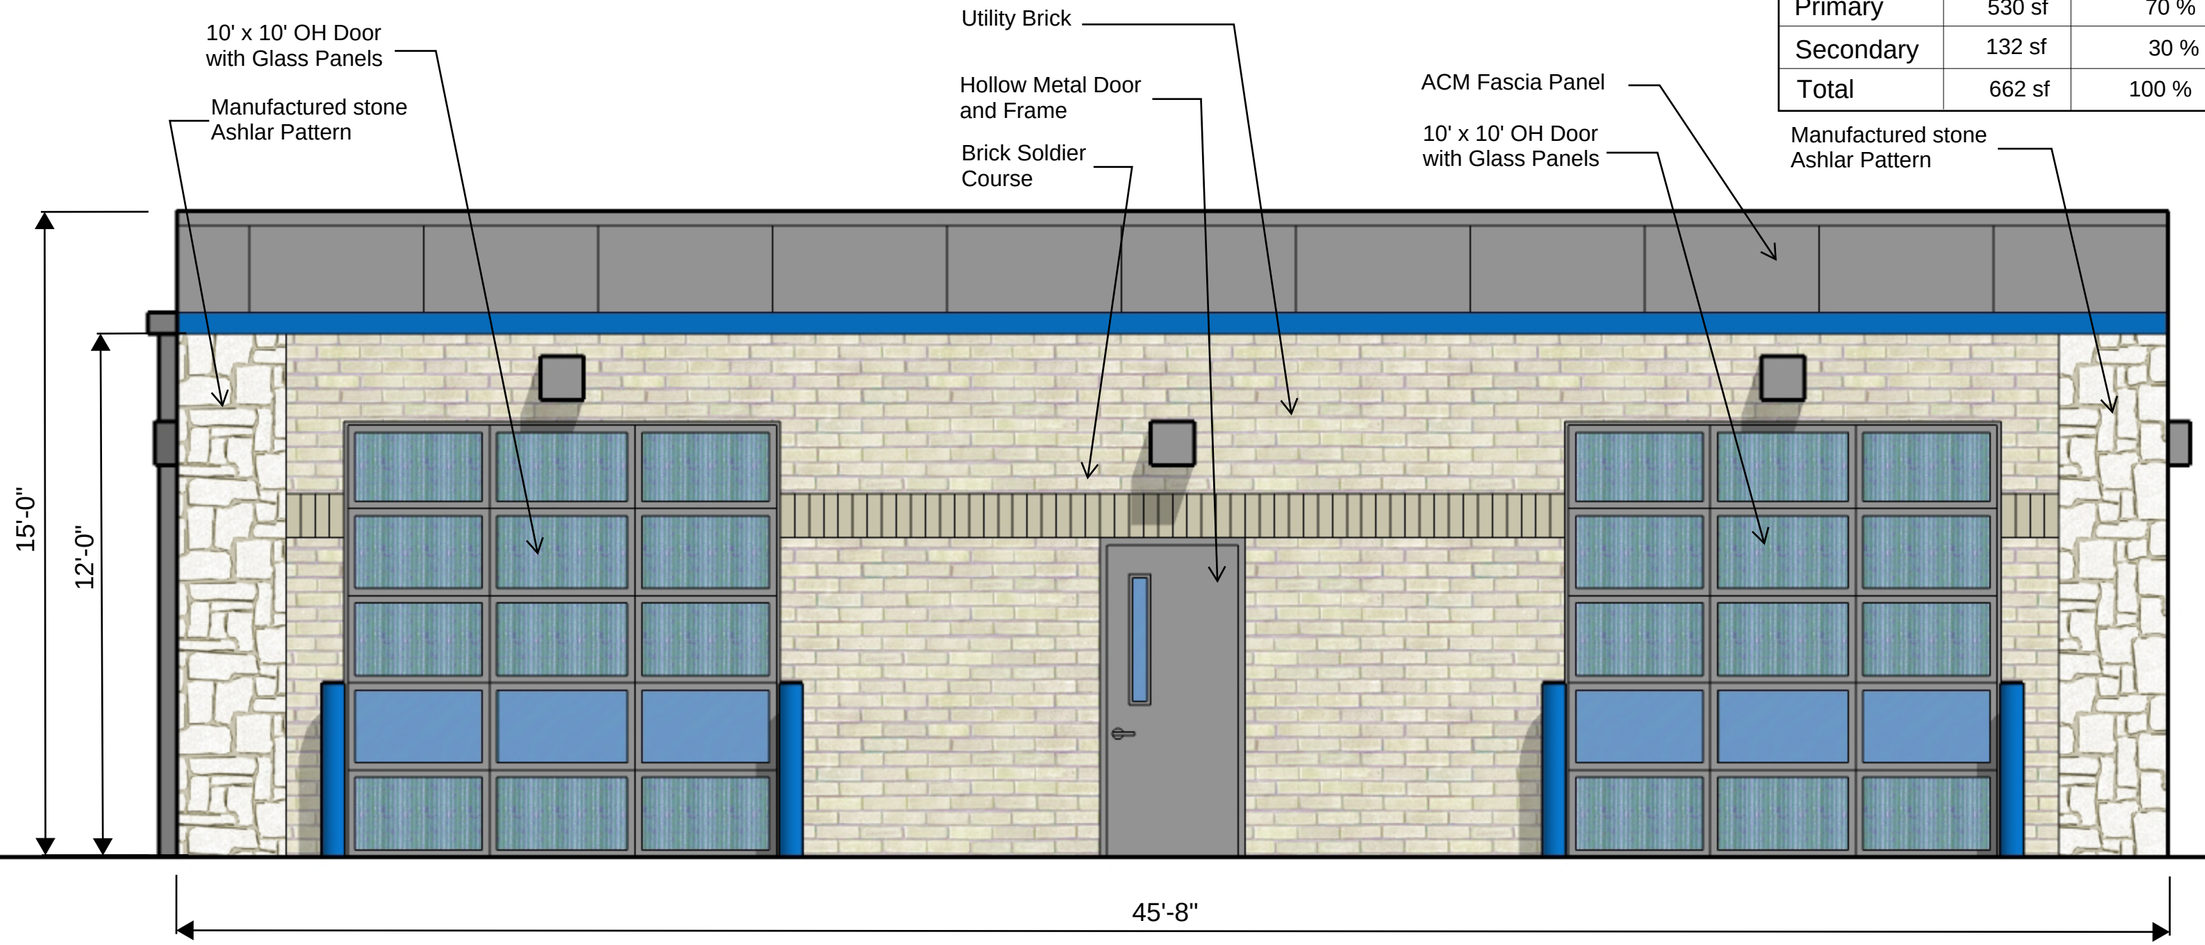

Shottenkirk Chevrolet - Car Wash Building

Waukee, Iowa

West Elevation

Thomas C. Porter - Architect

July 2014

Materials	Area	Required %	Actual %
Primary	530 sf	70 %	80 %
Secondary	132 sf	30 %	20 %
Total	662 sf	100 %	100 %

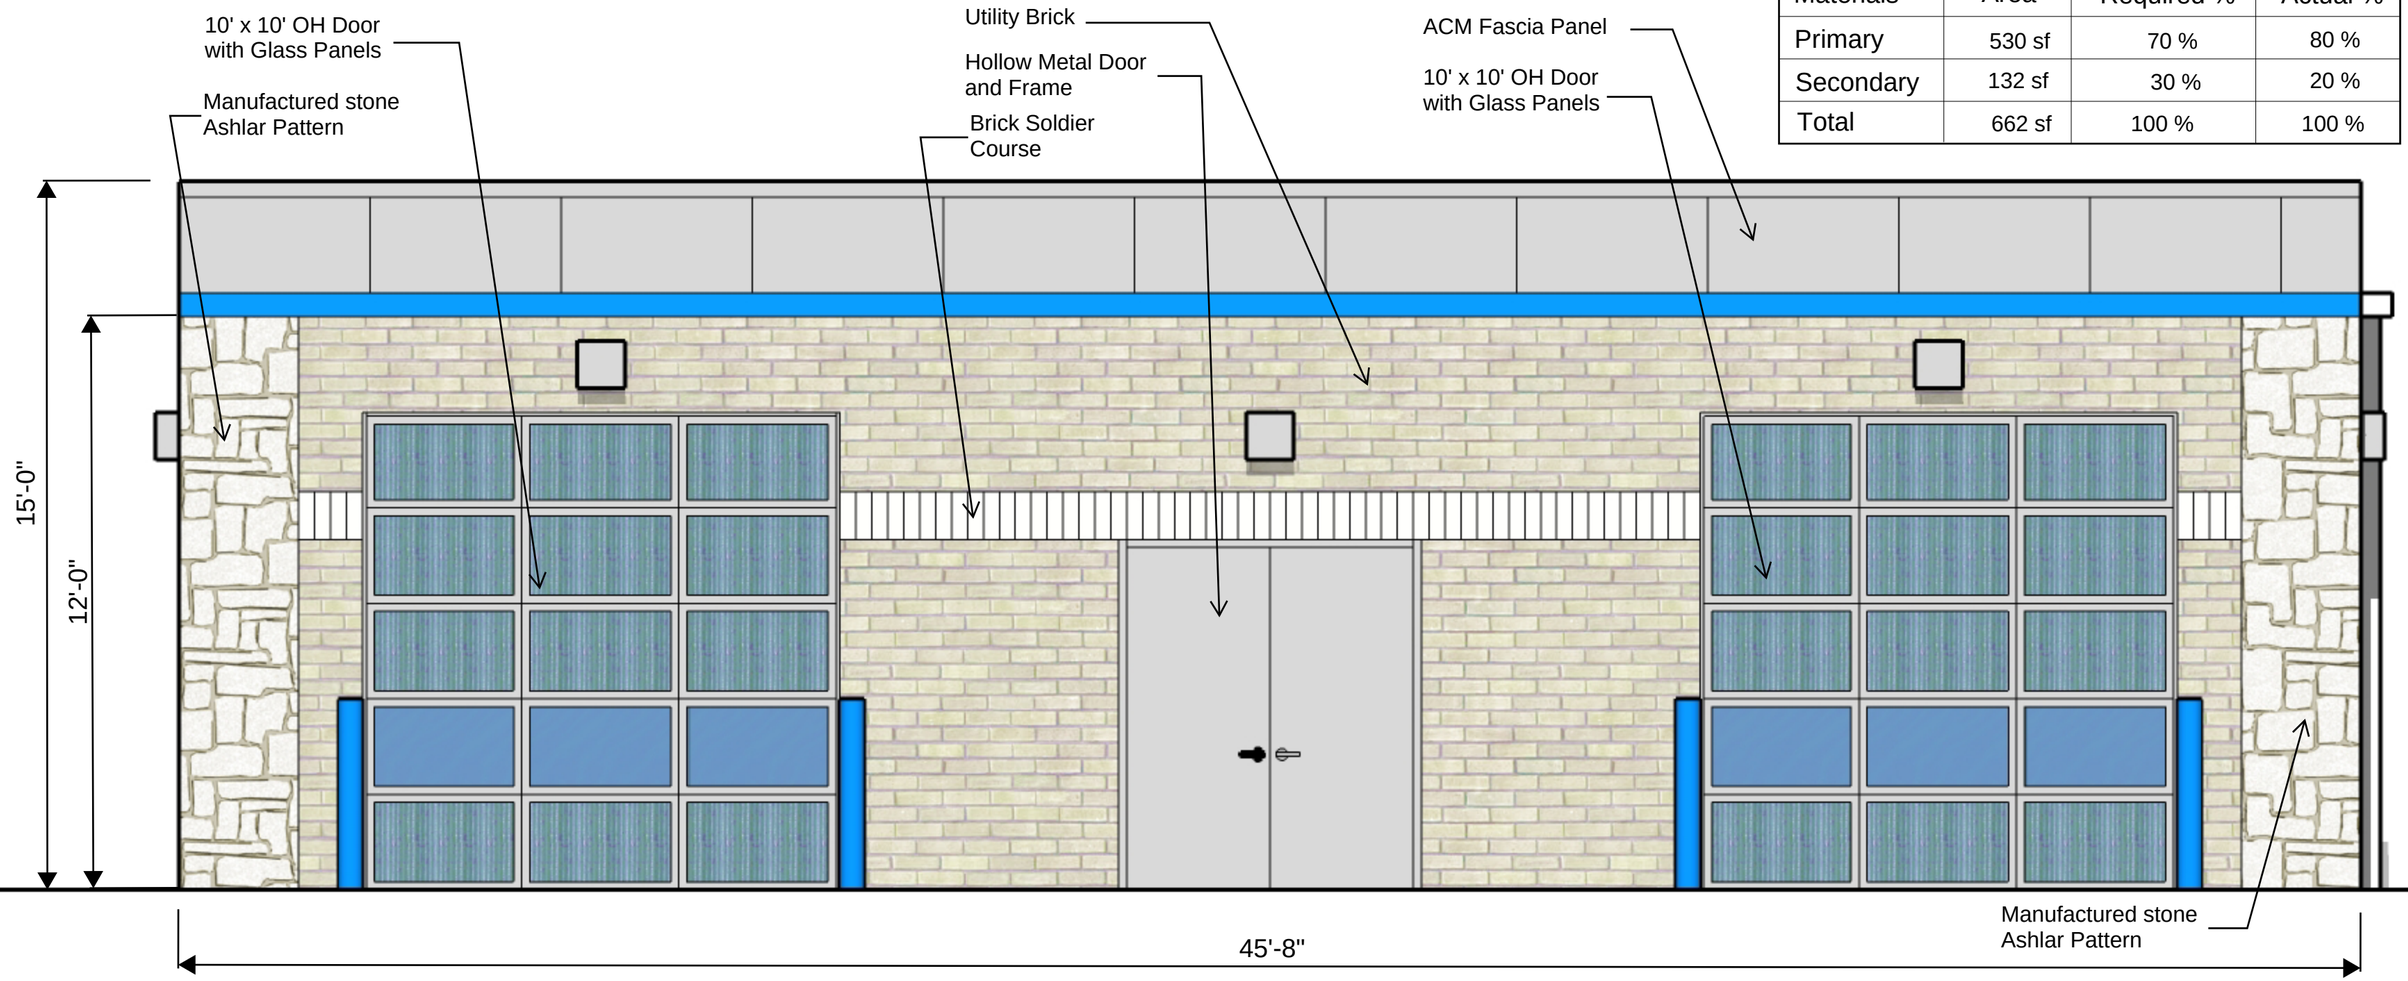

Shottenkirk Chevrolet - Car Wash Building

Waukee, Iowa

East Elevation

Thomas C. Porter - Architect

July 2014