FILE: H:\2014\1406313\DWG\1406313-EXHIBIT.DWG
FILE DATE: 9/25/14 DATE PLOTTED: 10/8/2014 11:12 AM COMMENT:
PLOTTED BY: ERIN ULLENDIKE TECH: ENG:

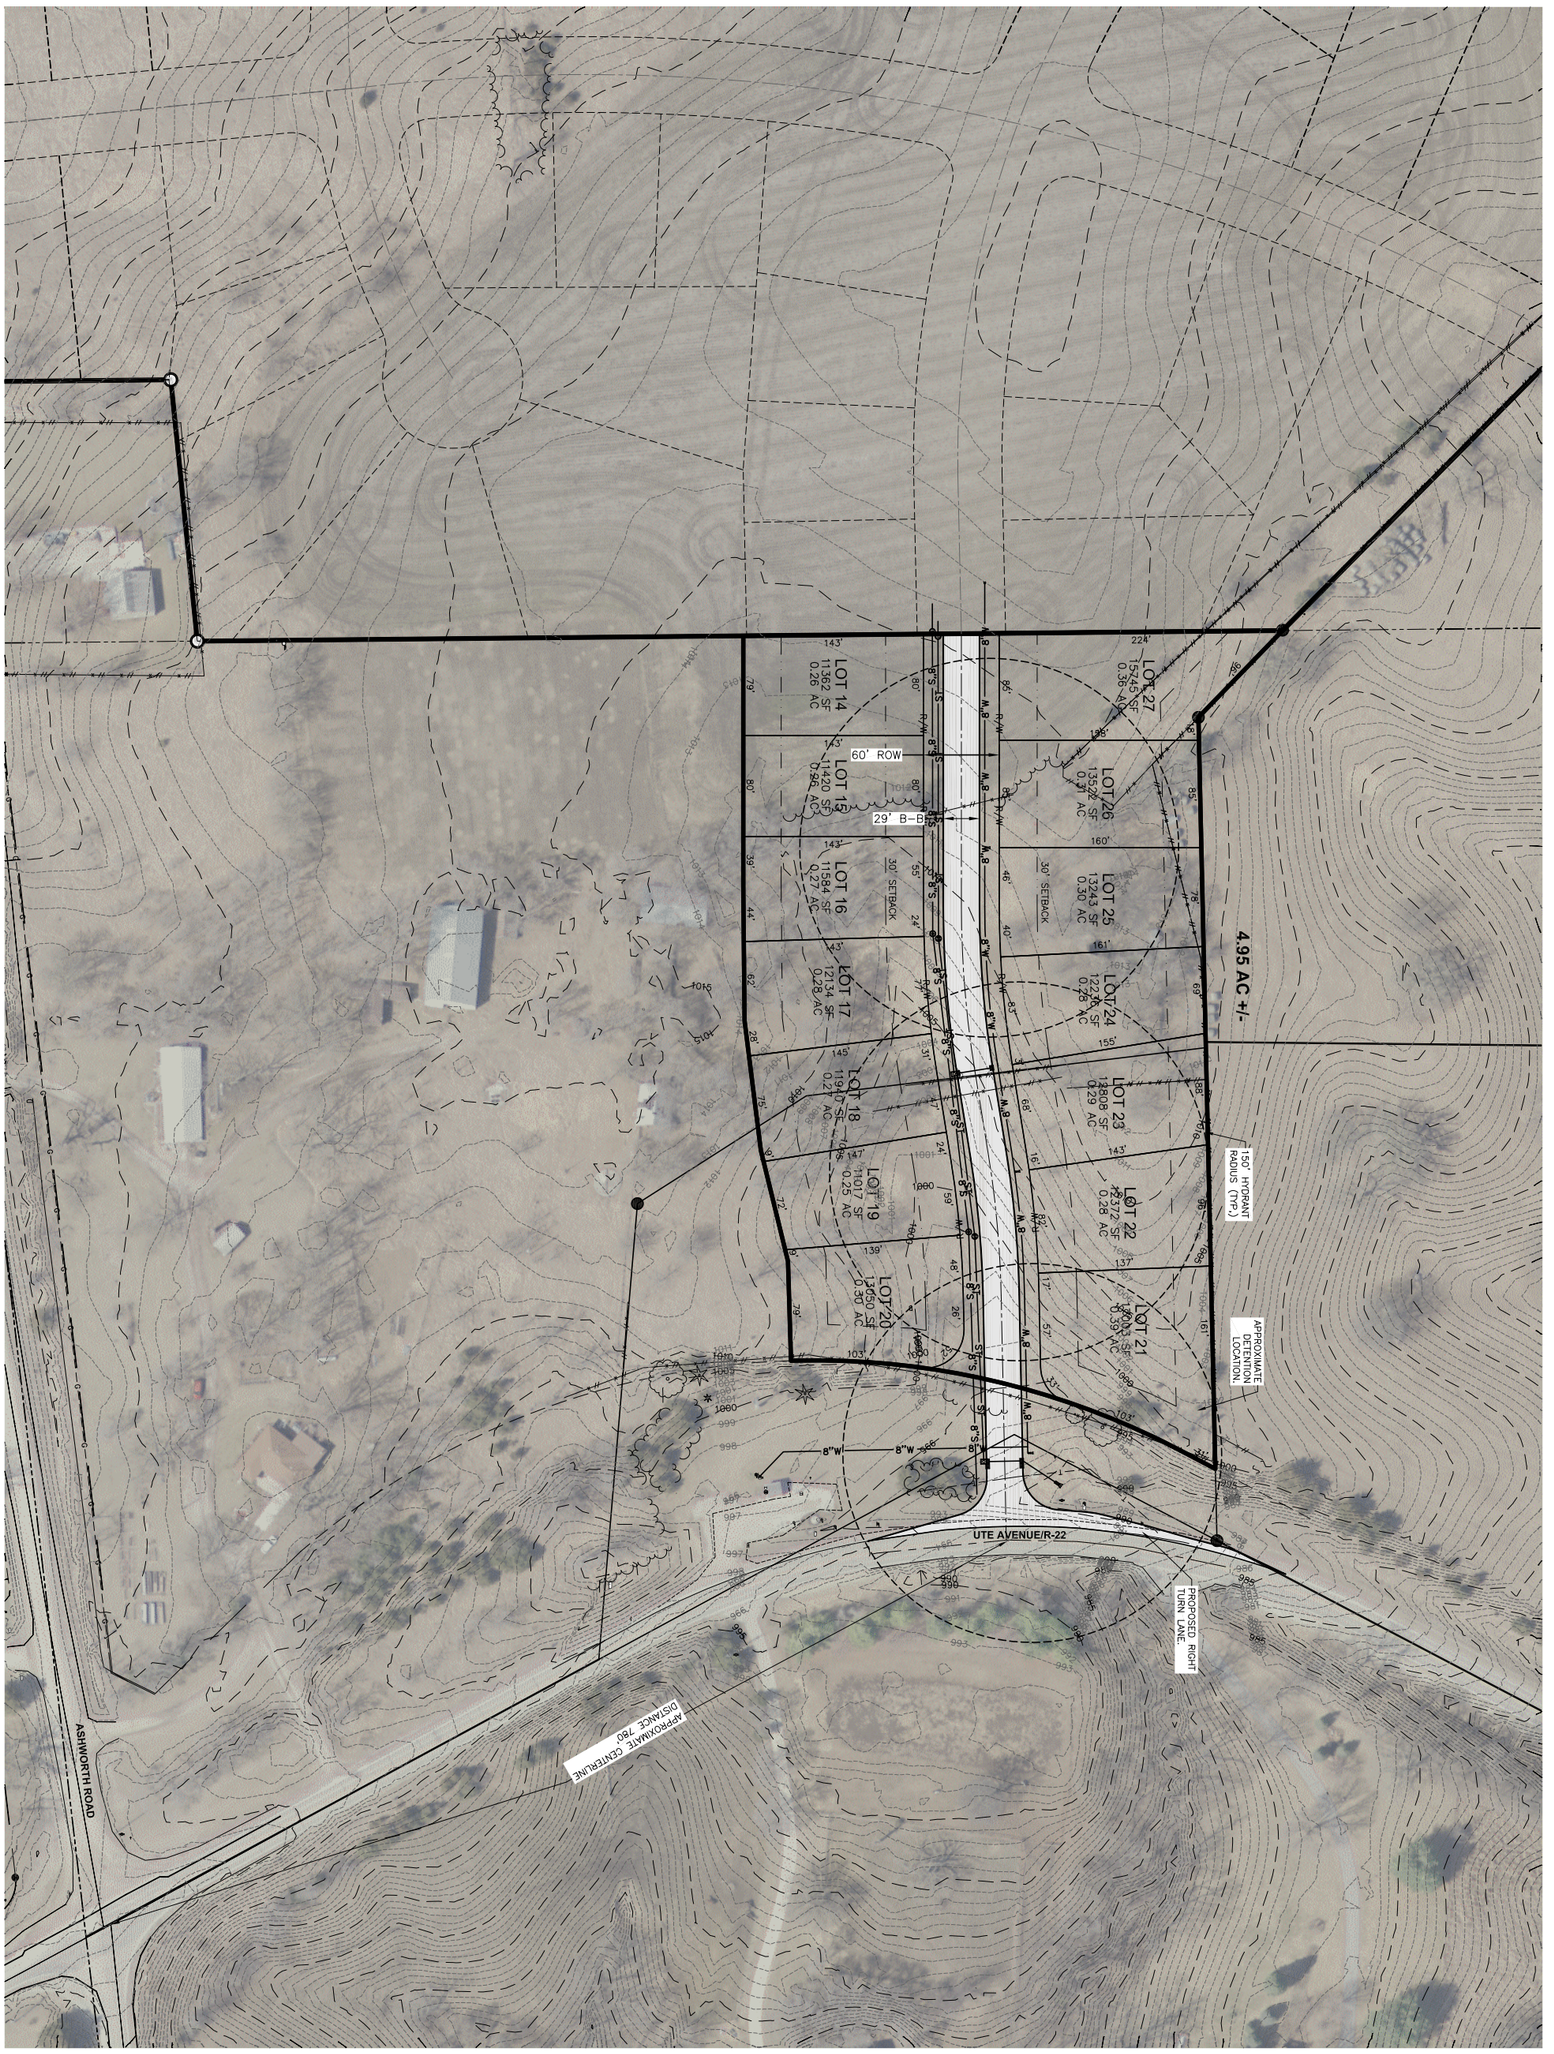

SCALE
0' 30' 60' 120'

DAYBREAK
CONCEPTUAL PLAN

WAUKEE, IOWA

CIVIL DESIGN ADVANTAGE
3405 S.E. CROSSROADS DRIVE, SUITE G
GRIMES, IOWA 50111
PHONE: (515) 369-4400 FAX: (515) 369-4410
ENGINEER: TECH:

REVISIONS	DATE
2ND SUBMITTAL	10/08/14
PREPARED	7/17/14

1406.313
1 / 1