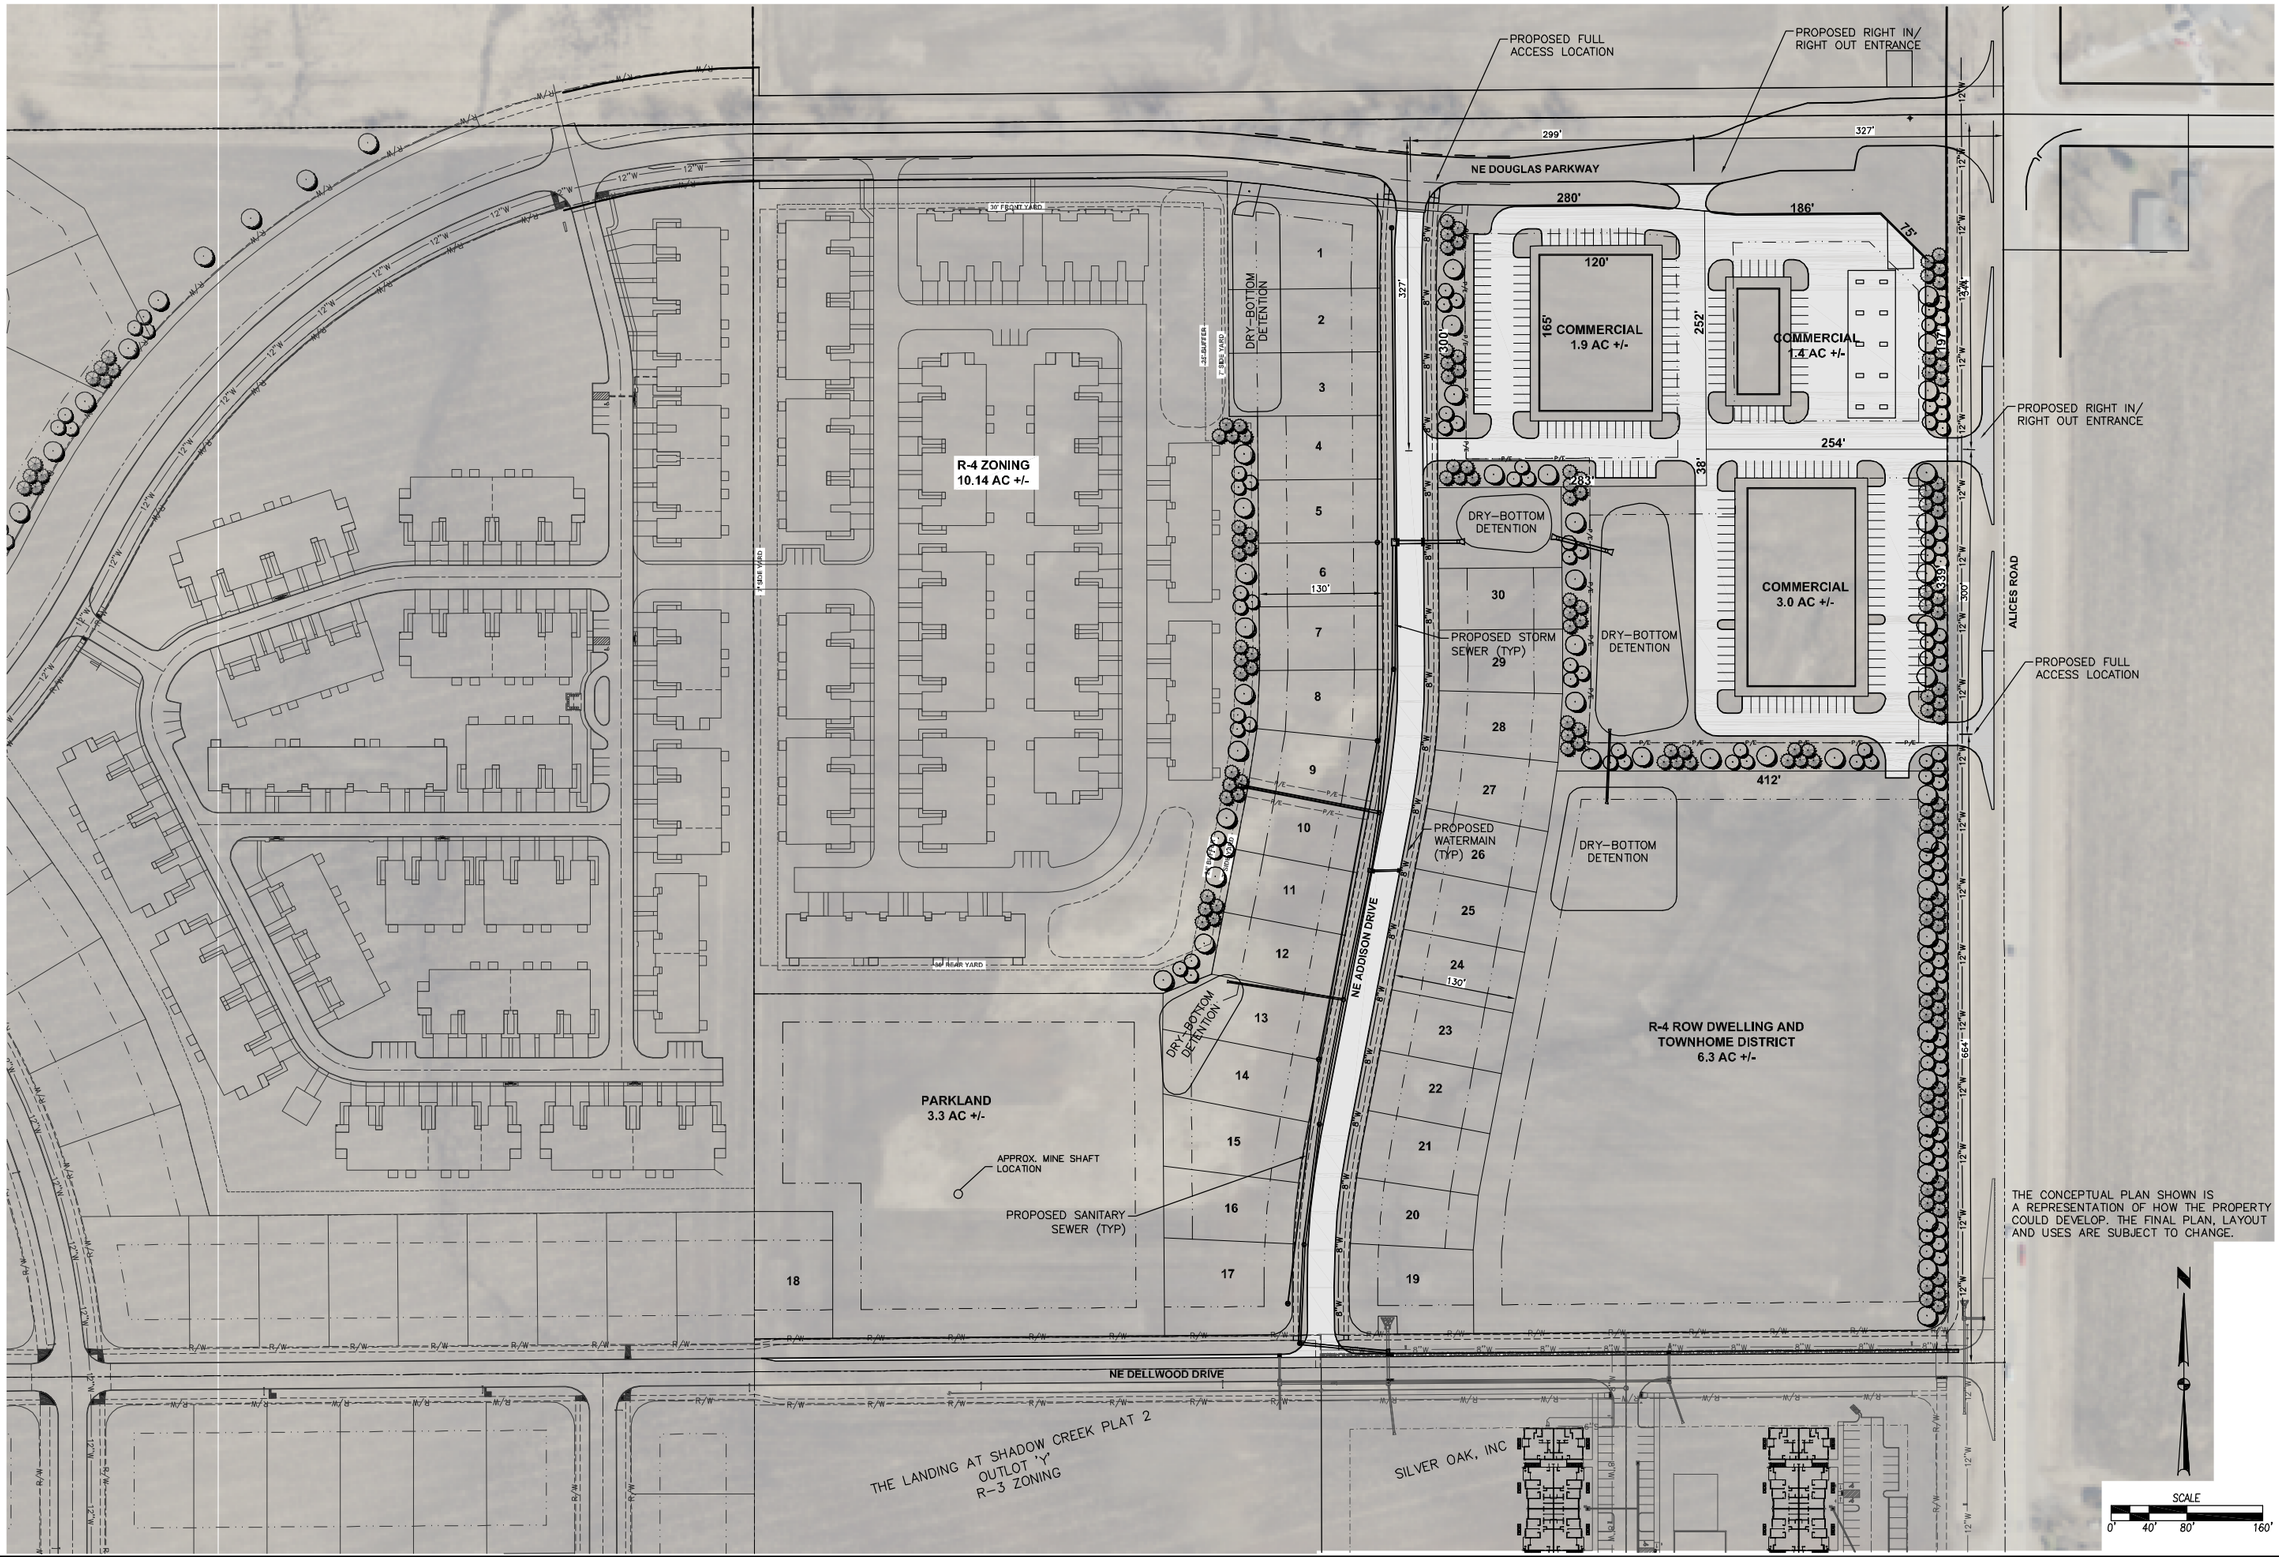

REVISIONS	DATE
SECOND SUBMITTAL	11/03/15
FIRST SUBMITTAL	10/13/15

3405 S.E. CROSSROADS DRIVE, SUITE G
GRIMES, IOWA 50111
PHONE: (515) 369-4400 FAX: (515) 369-4410
ENGINEER: EKO
TECH:
CIVIL DESIGN ADVANTAGE
WAUKEE, IOWA

BEASLEY PROPERTY CONCEPT

1/1

1505.276