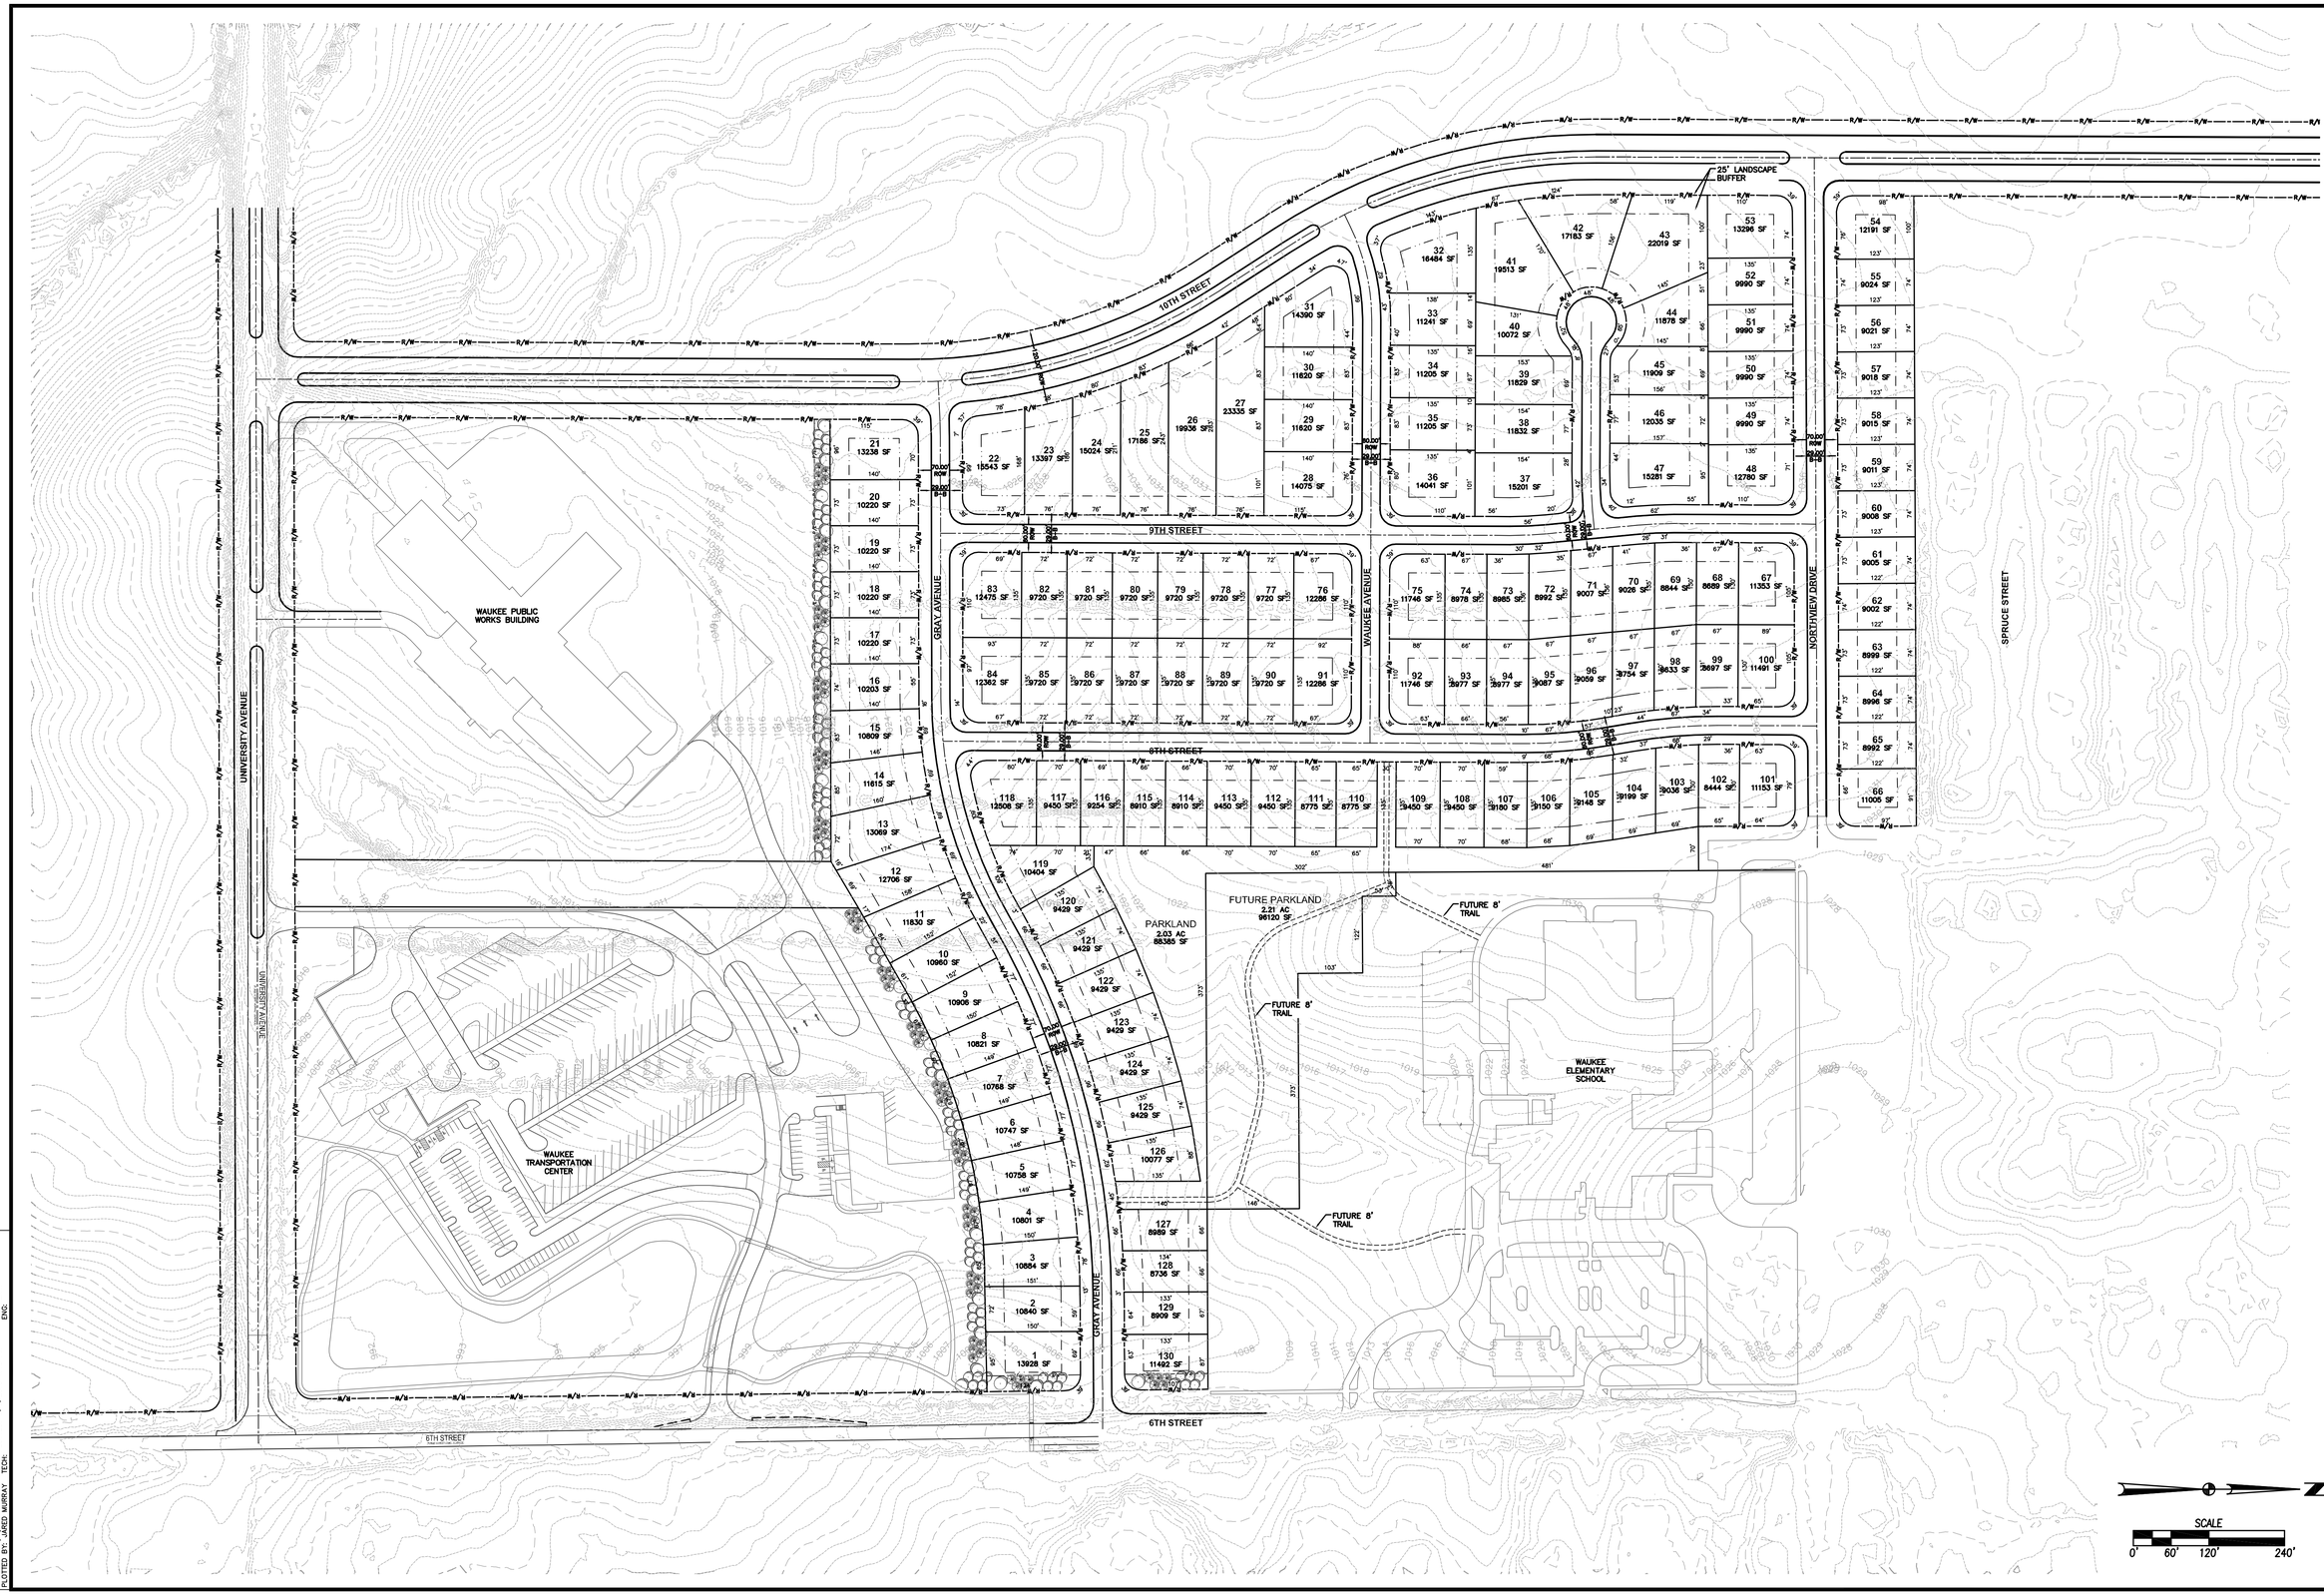


| REVISIONS | DATE |
|---|---|
| | |
| | |
| | |
| | |
| PREPARED | 03/08/16 |

3405 S.E. CROSSROADS DRIVE, SUITE G
GRIMES, IOWA 50111
PHONE: (515) 369-4400 FAX: (515) 369-4410

ENGINEER: EKO | TECH:

CIVIL DESIGN ADVANTAGE

# CLAYTON PROPERTY
## CONCEPTUAL LAYOUT

WAUKEE, IOWA

1/1

1309.377

FILE: P:\2013\1309377\DWG\1309377-EXHIBIT.DWG
PLOT SCALE: 1:1 PLOT DATE: 3/9/2016 4:18 PM COMMENT: ENG.
PLOTTED BY: JARED MURRAY TECH:

FILE: H:\2013\1309377\DWG\1309377-EXHIBIT.DWG
FILE DATE: 3/8/16 DATE PLOTTED: 3/8/2016 4:26 PM COMMENT:
PLOTTED BY: JARED MURRAY TECH: ENG:




1/1
1309.377

# CLAYTON PROPERTY

## CONCEPTUAL LAYOUT

WAUKEE, IOWA

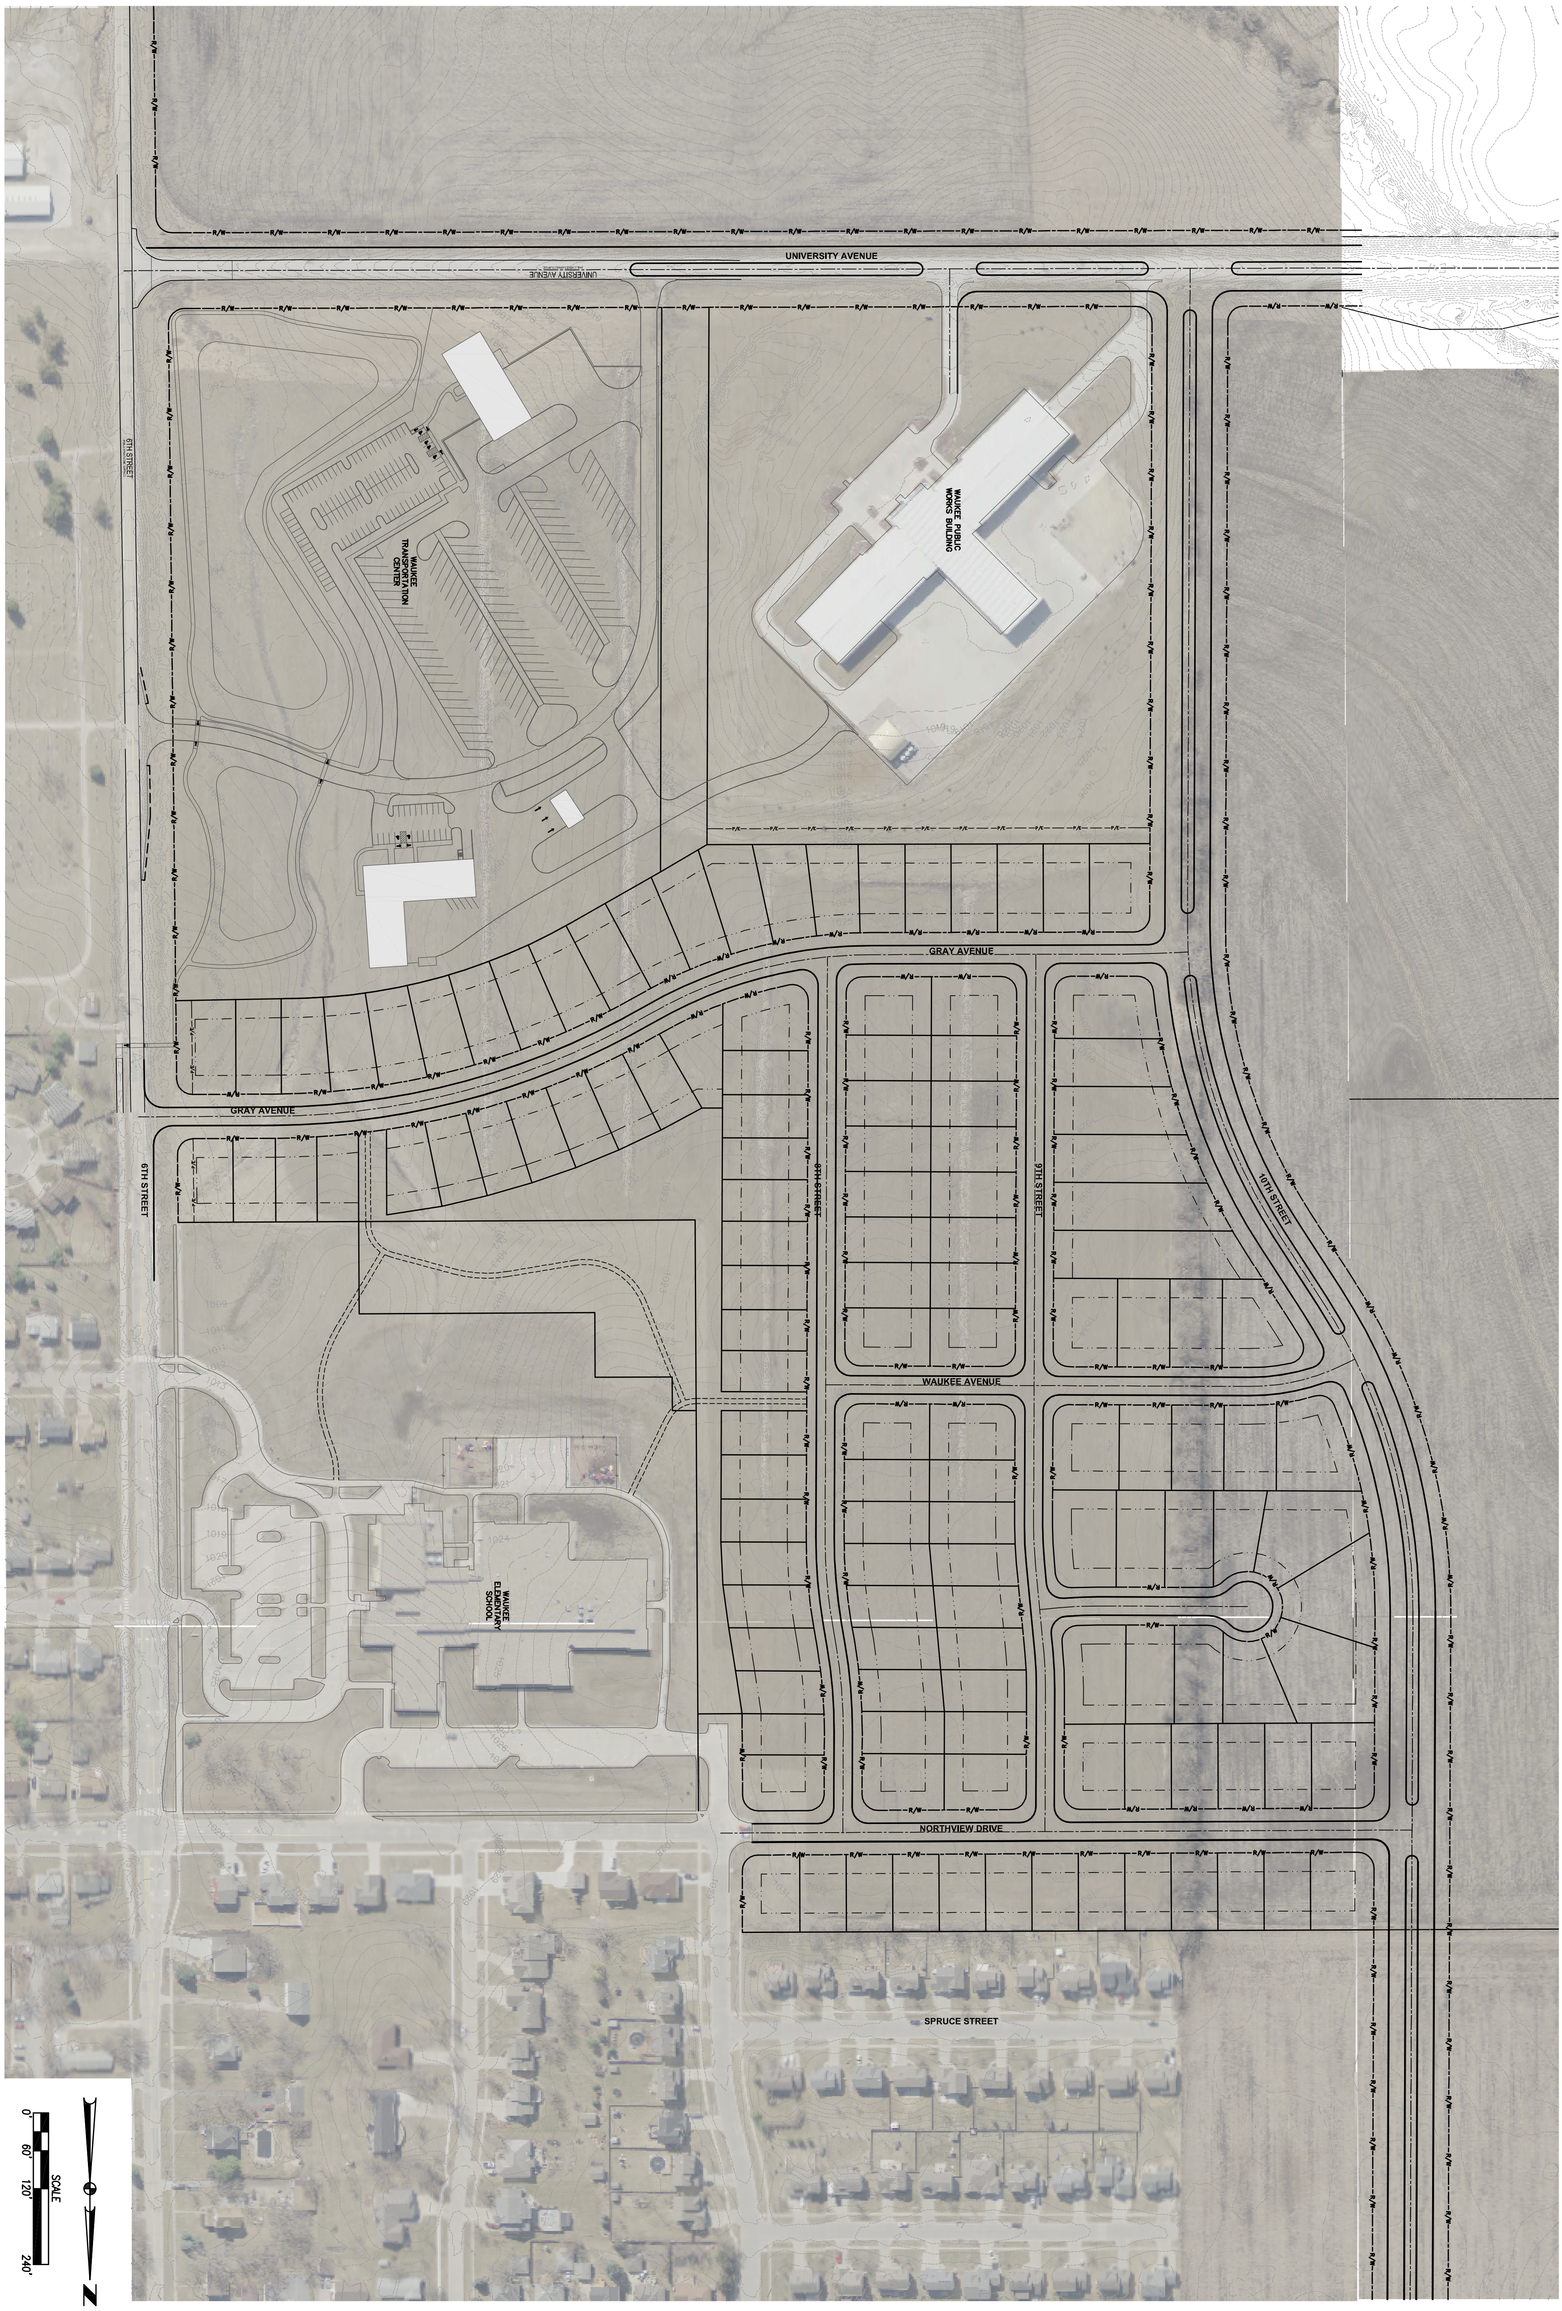CIVIL DESIGN ADVANTAGE

3405 S.E. CROSSROADS DRIVE, SUITE G
GRIMES, IOWA 50111
PHONE: (515) 369-4400 FAX: (515) 369-4410

ENGINEER: EKO TECH: JMM

| REVISIONS | DATE |
|---|---|
| - | - |